



Heritage casement window
Timber: Finger jointed redwood +
Sapeli sill
Colour inside: RAL9016
Colour outside: RAL9016
Glass: 10.15
Glass colour: Clear
Furniture colour: - Black
Furniture - Monkey tails


L1 Bathroom

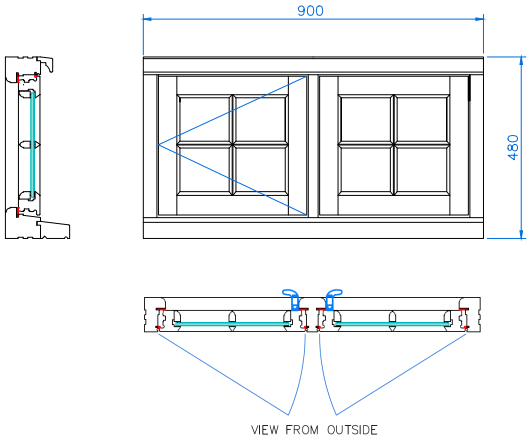


L2 WC

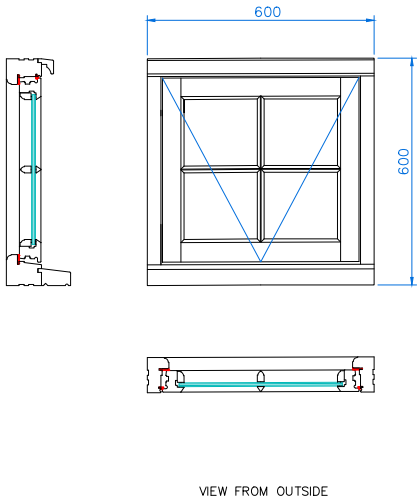


L4 Lounge

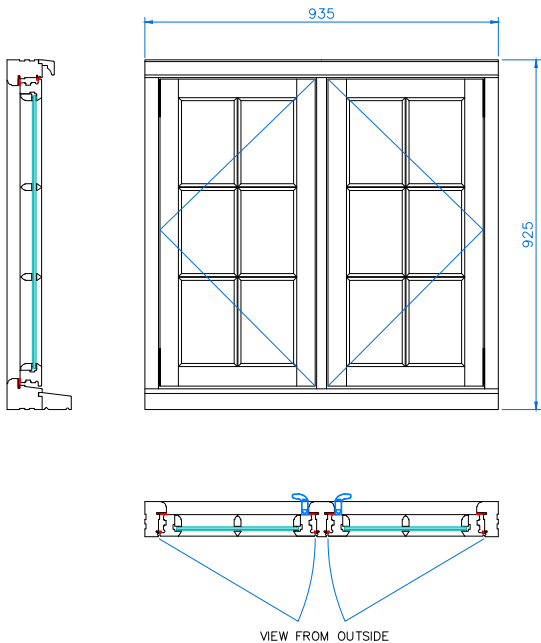



DI 3 Lounge

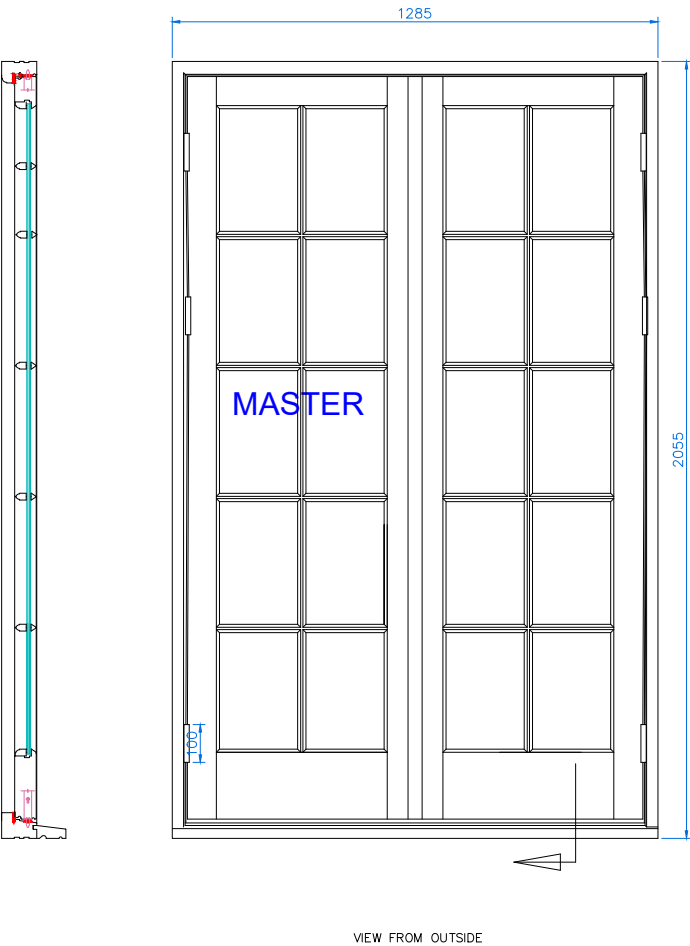

L5 Kitchen

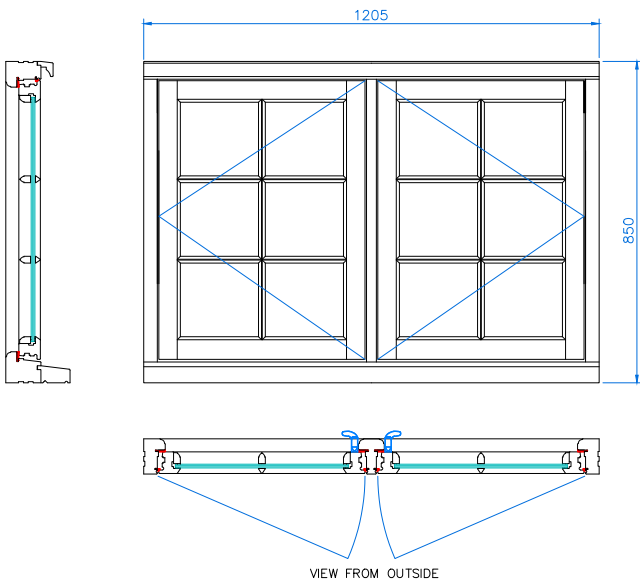

L6 Kitchen

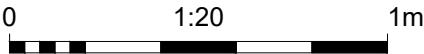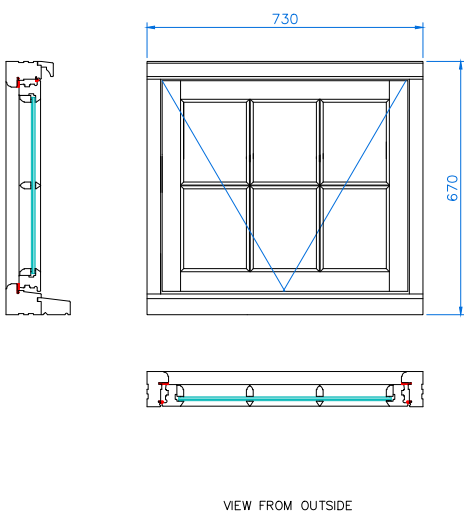

Description:

Proposed products



44 Mill Road
Cambridge
CB1 2AS
info@schnauber.co.uk
www.schnauber.co.uk

Client: Mr James Layton

83 High Street,
Barkway, Royston,
SG8 8ED

Drawing number: 001627

Revision: sch - 1

Scale: 1:20 @ A3

Date 27 04 2026