


DI 3 Lounge

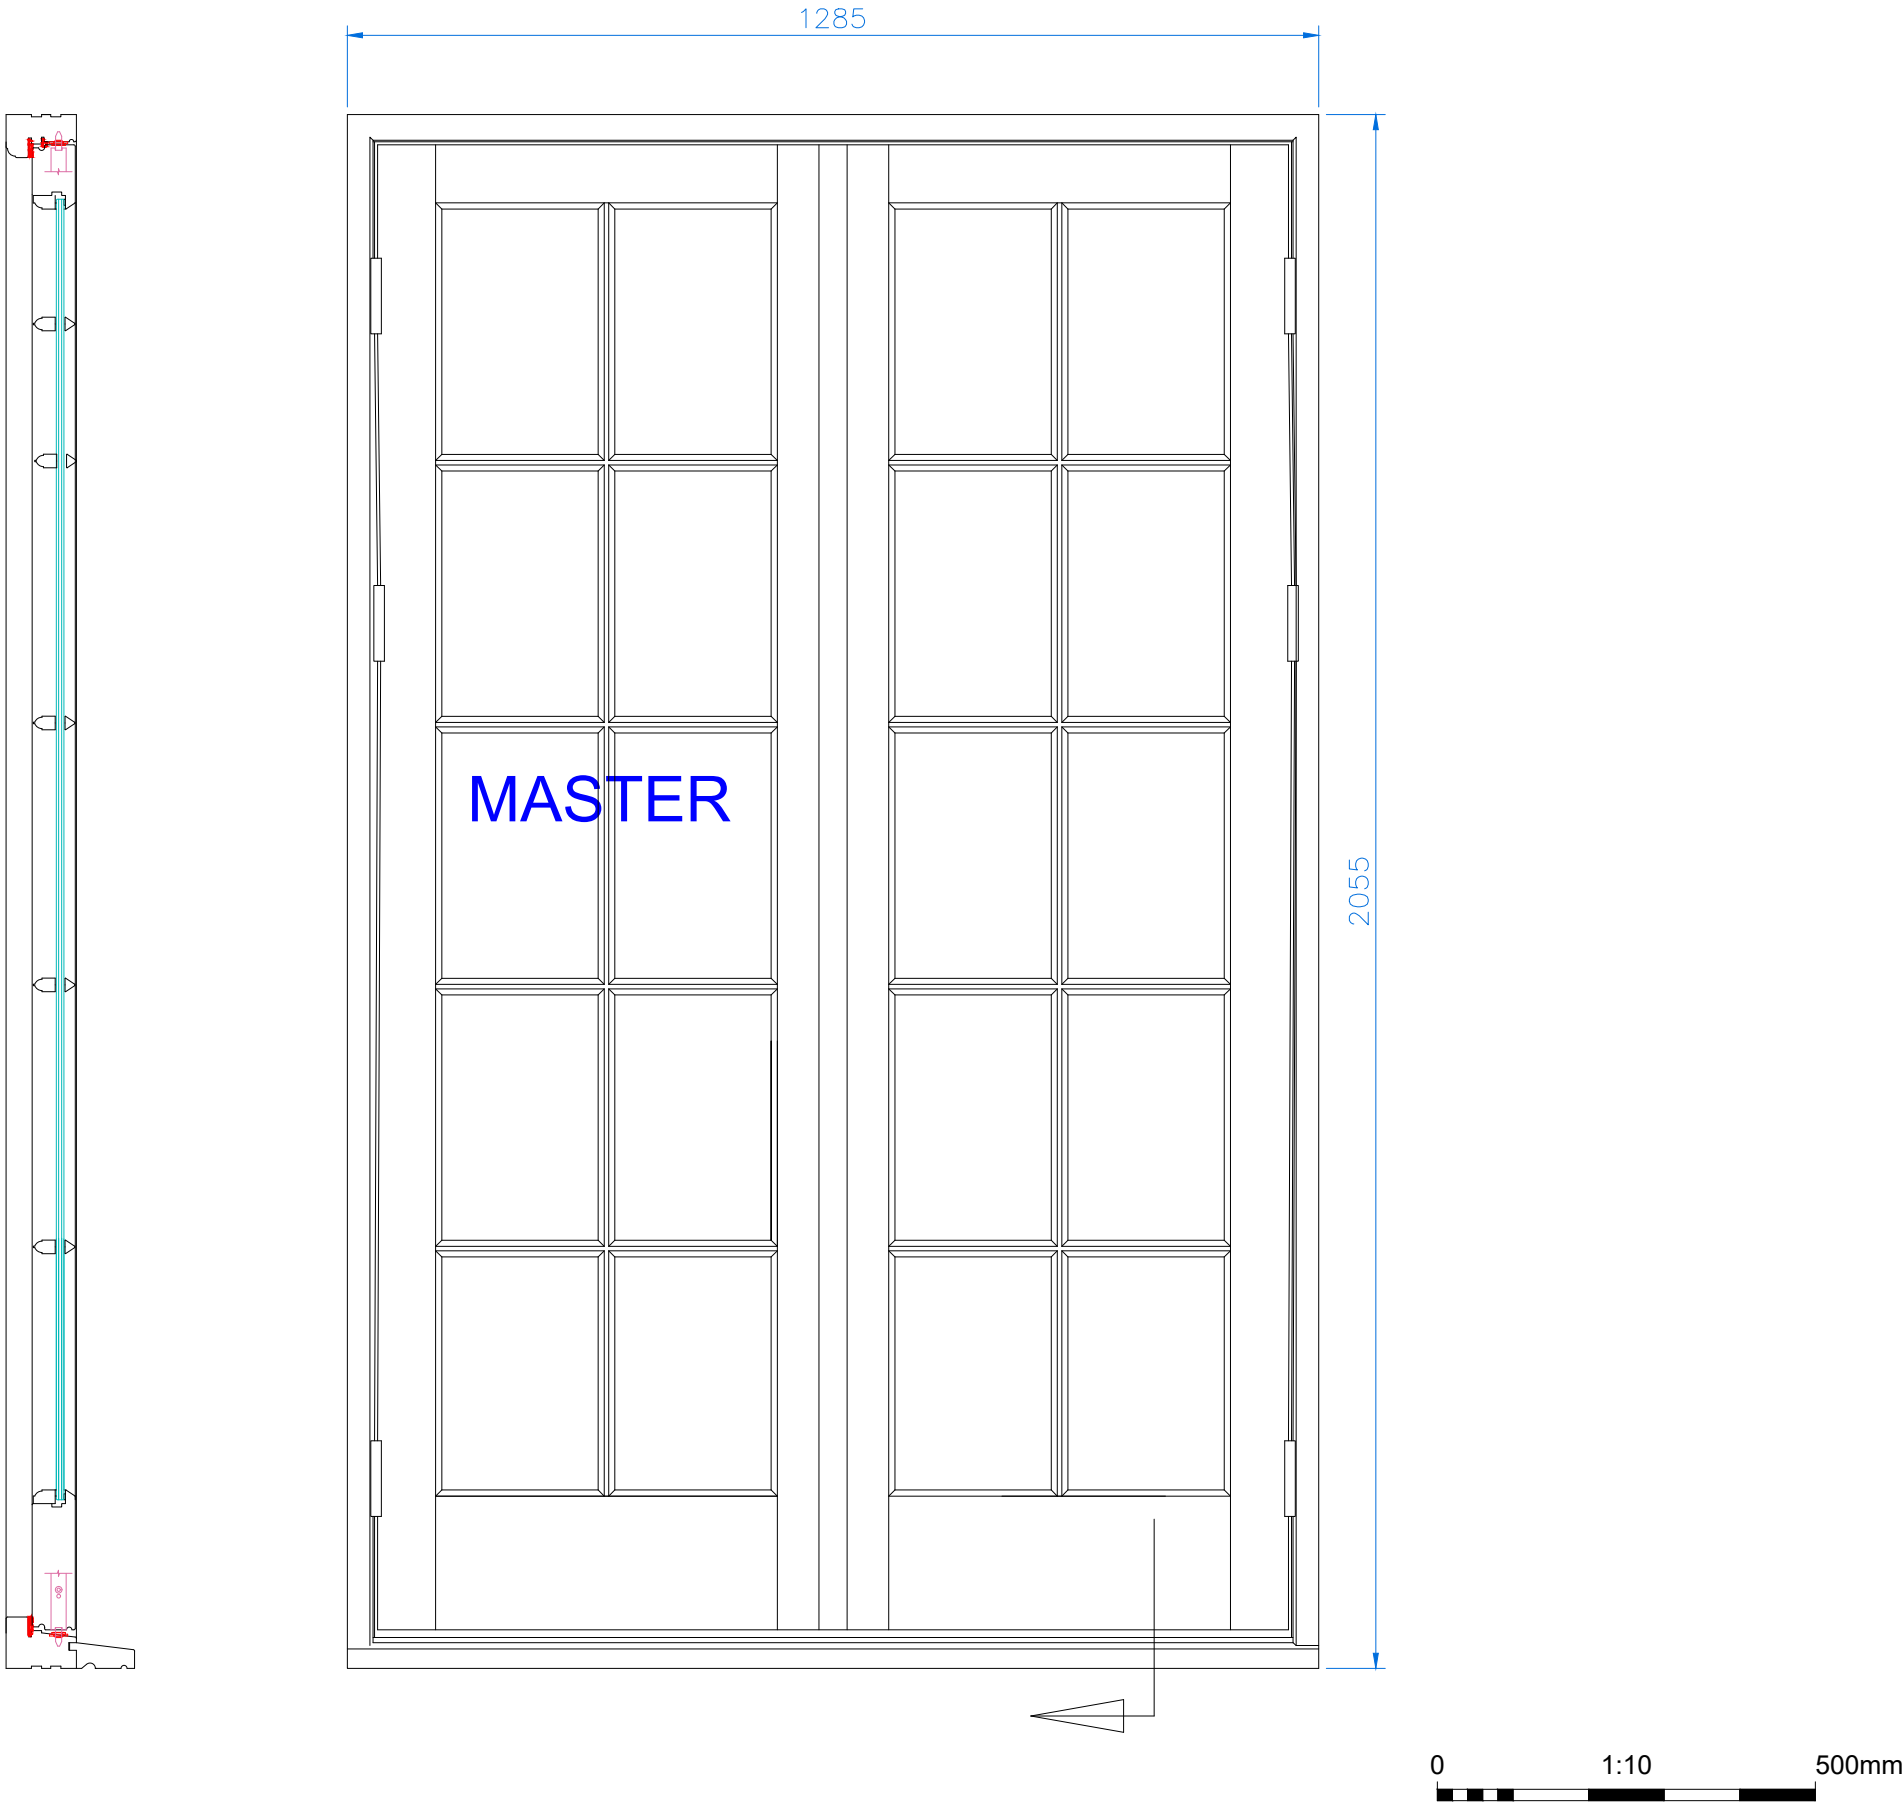

VIEW FROM OUTSIDE

Notes:	
Heritage casement window Timber: Finger jointed redwood + Sapeli sill Colour inside: RAL9016 Colour outside: RAL9016 Glass: 10.15 Glass colour: Clear Furniture colour: - Black Furniture - Monkey tails	
Description:	
Proposed products	
	44 Mill Road Cambridge CB1 2AS info@schnauber.co.uk www.schnauber.co.uk
Client: Mr James Layton 83 High Street, Barkway, Royston, SG8 8ED	
Drawing number: 001627	
Revision: sch - DI3	
Scale: 1:10 @ A3	Date: 18 05 2026