



Notes:

Heritage casement window
Timber: Finger jointed redwood +
Sapeli sill
Colour inside: RAL9016
Colour outside: RAL9016
Glass: 10.15
Glass colour: Clear
Furniture colour: - Black
Furniture - Monkey tails

L7 Kitchen

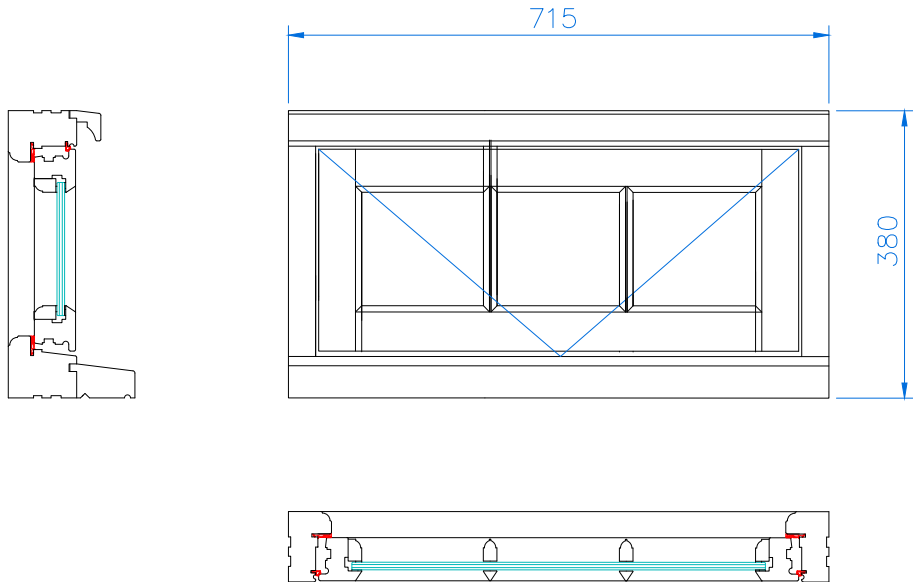

VIEW FROM OUTSIDE

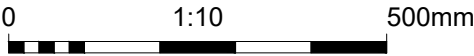

Description:

Proposed products



44 Mill Road
Cambridge
CB1 2AS
info@schnauber.co.uk
www.schnauber.co.uk

Client: **Mr James Layton**

83 High Street,
Barkway, Royston,
SG8 8ED

Drawing number: 001627

Revision: sch - L7

Scale:1:10 @ A3	Date: 18 05 2026
-----------------	------------------

--	--