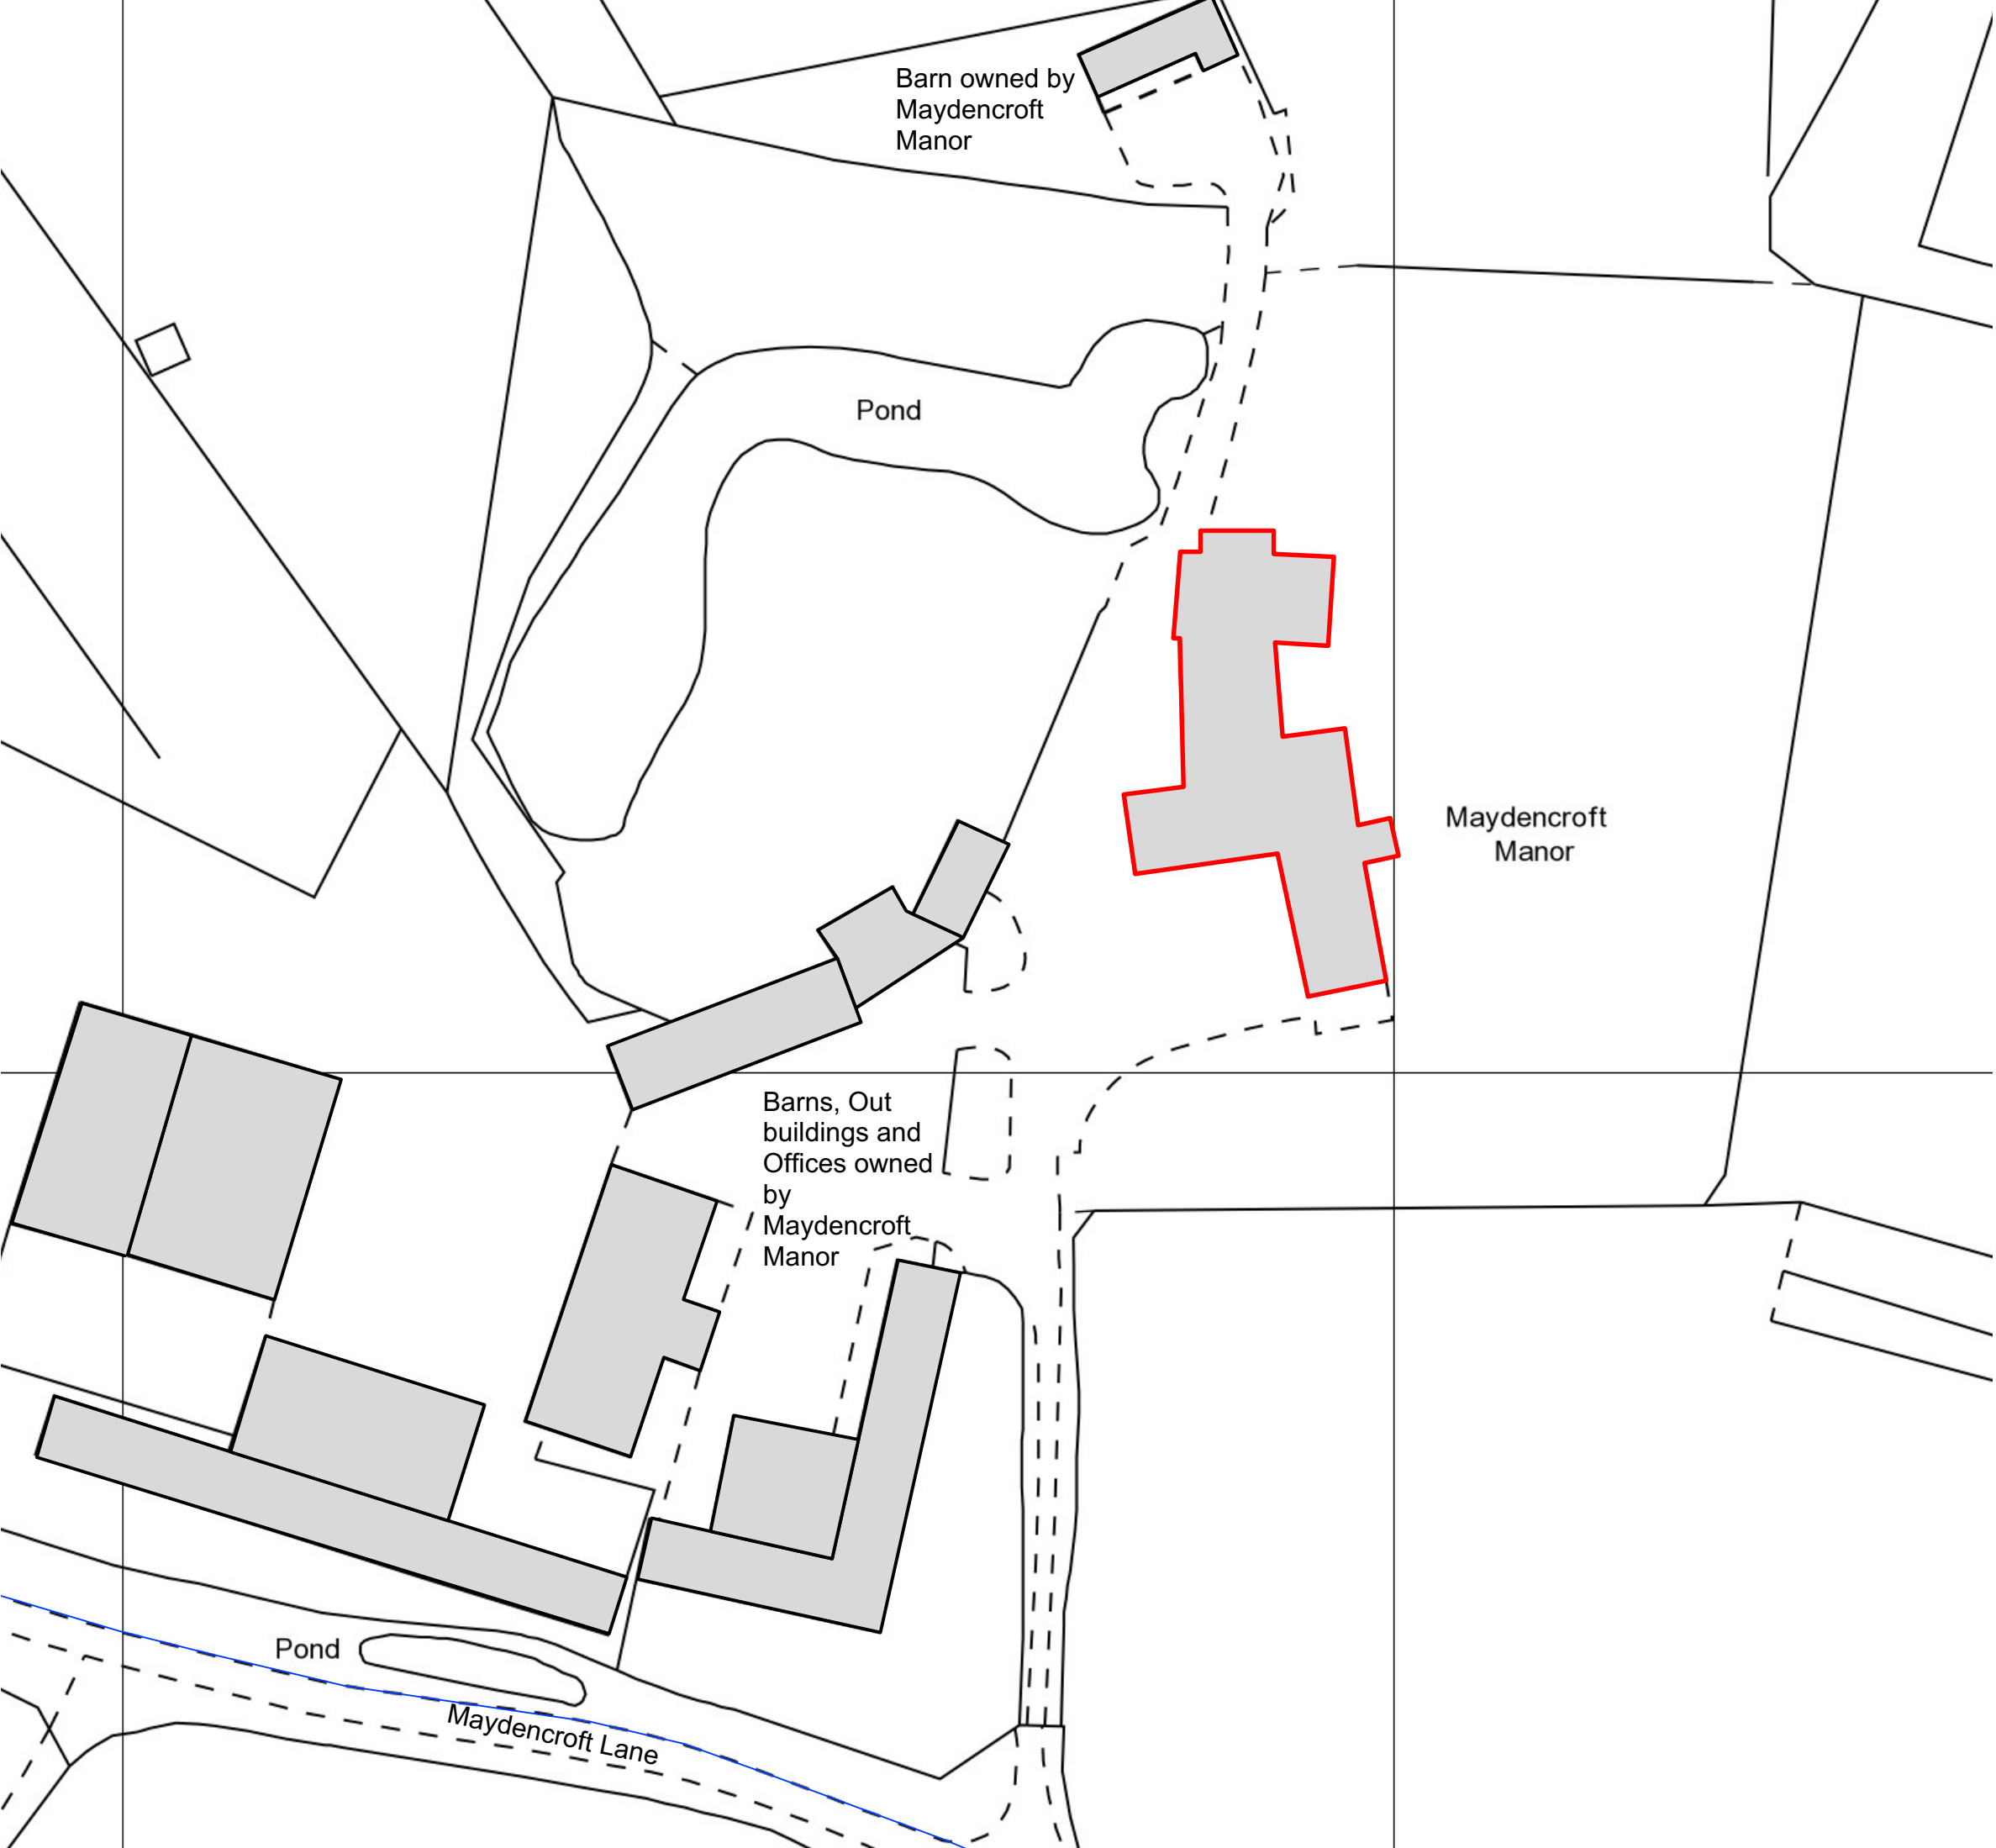


Notes 1.This drawing remains copyright of Blake Architects Limited and may not be reproduced or copied without consent in writing. 2. Do not scale drawing use figured dimensions only. 3. Any discrepancies between site and drawings to be reported to the architect immediately. 4. Read in conjunction with all relevant structural and mechanical & electrical engineers drawings. 5. Survey undertaken by: GeoMap				
REVISIONS				
PROJECT	19.14 Maydencroft Manor			
ADDRESS	Maydencroft Manor, Gosmore, Hitchin, Hertfordshire SG4 7QA			
B L A K E A R C H I T E C T S	Blake Architects Limited 1 Coves Barn, Winstone Gloucestershire, GL7 7JZ [t] 01285 841407 [e] mail@blakearchitects.co.uk www.blakearchitects.co.uk			
TITLE	Block Plan			
DRAWING NUMBER	19.14.03.02			
STATUS	STATUTORY APPLICATION			
DRAWN	CHECKED	DATE	SCALE	REVISION
GY	JN	14.01.21	1:500 @ A3	-