


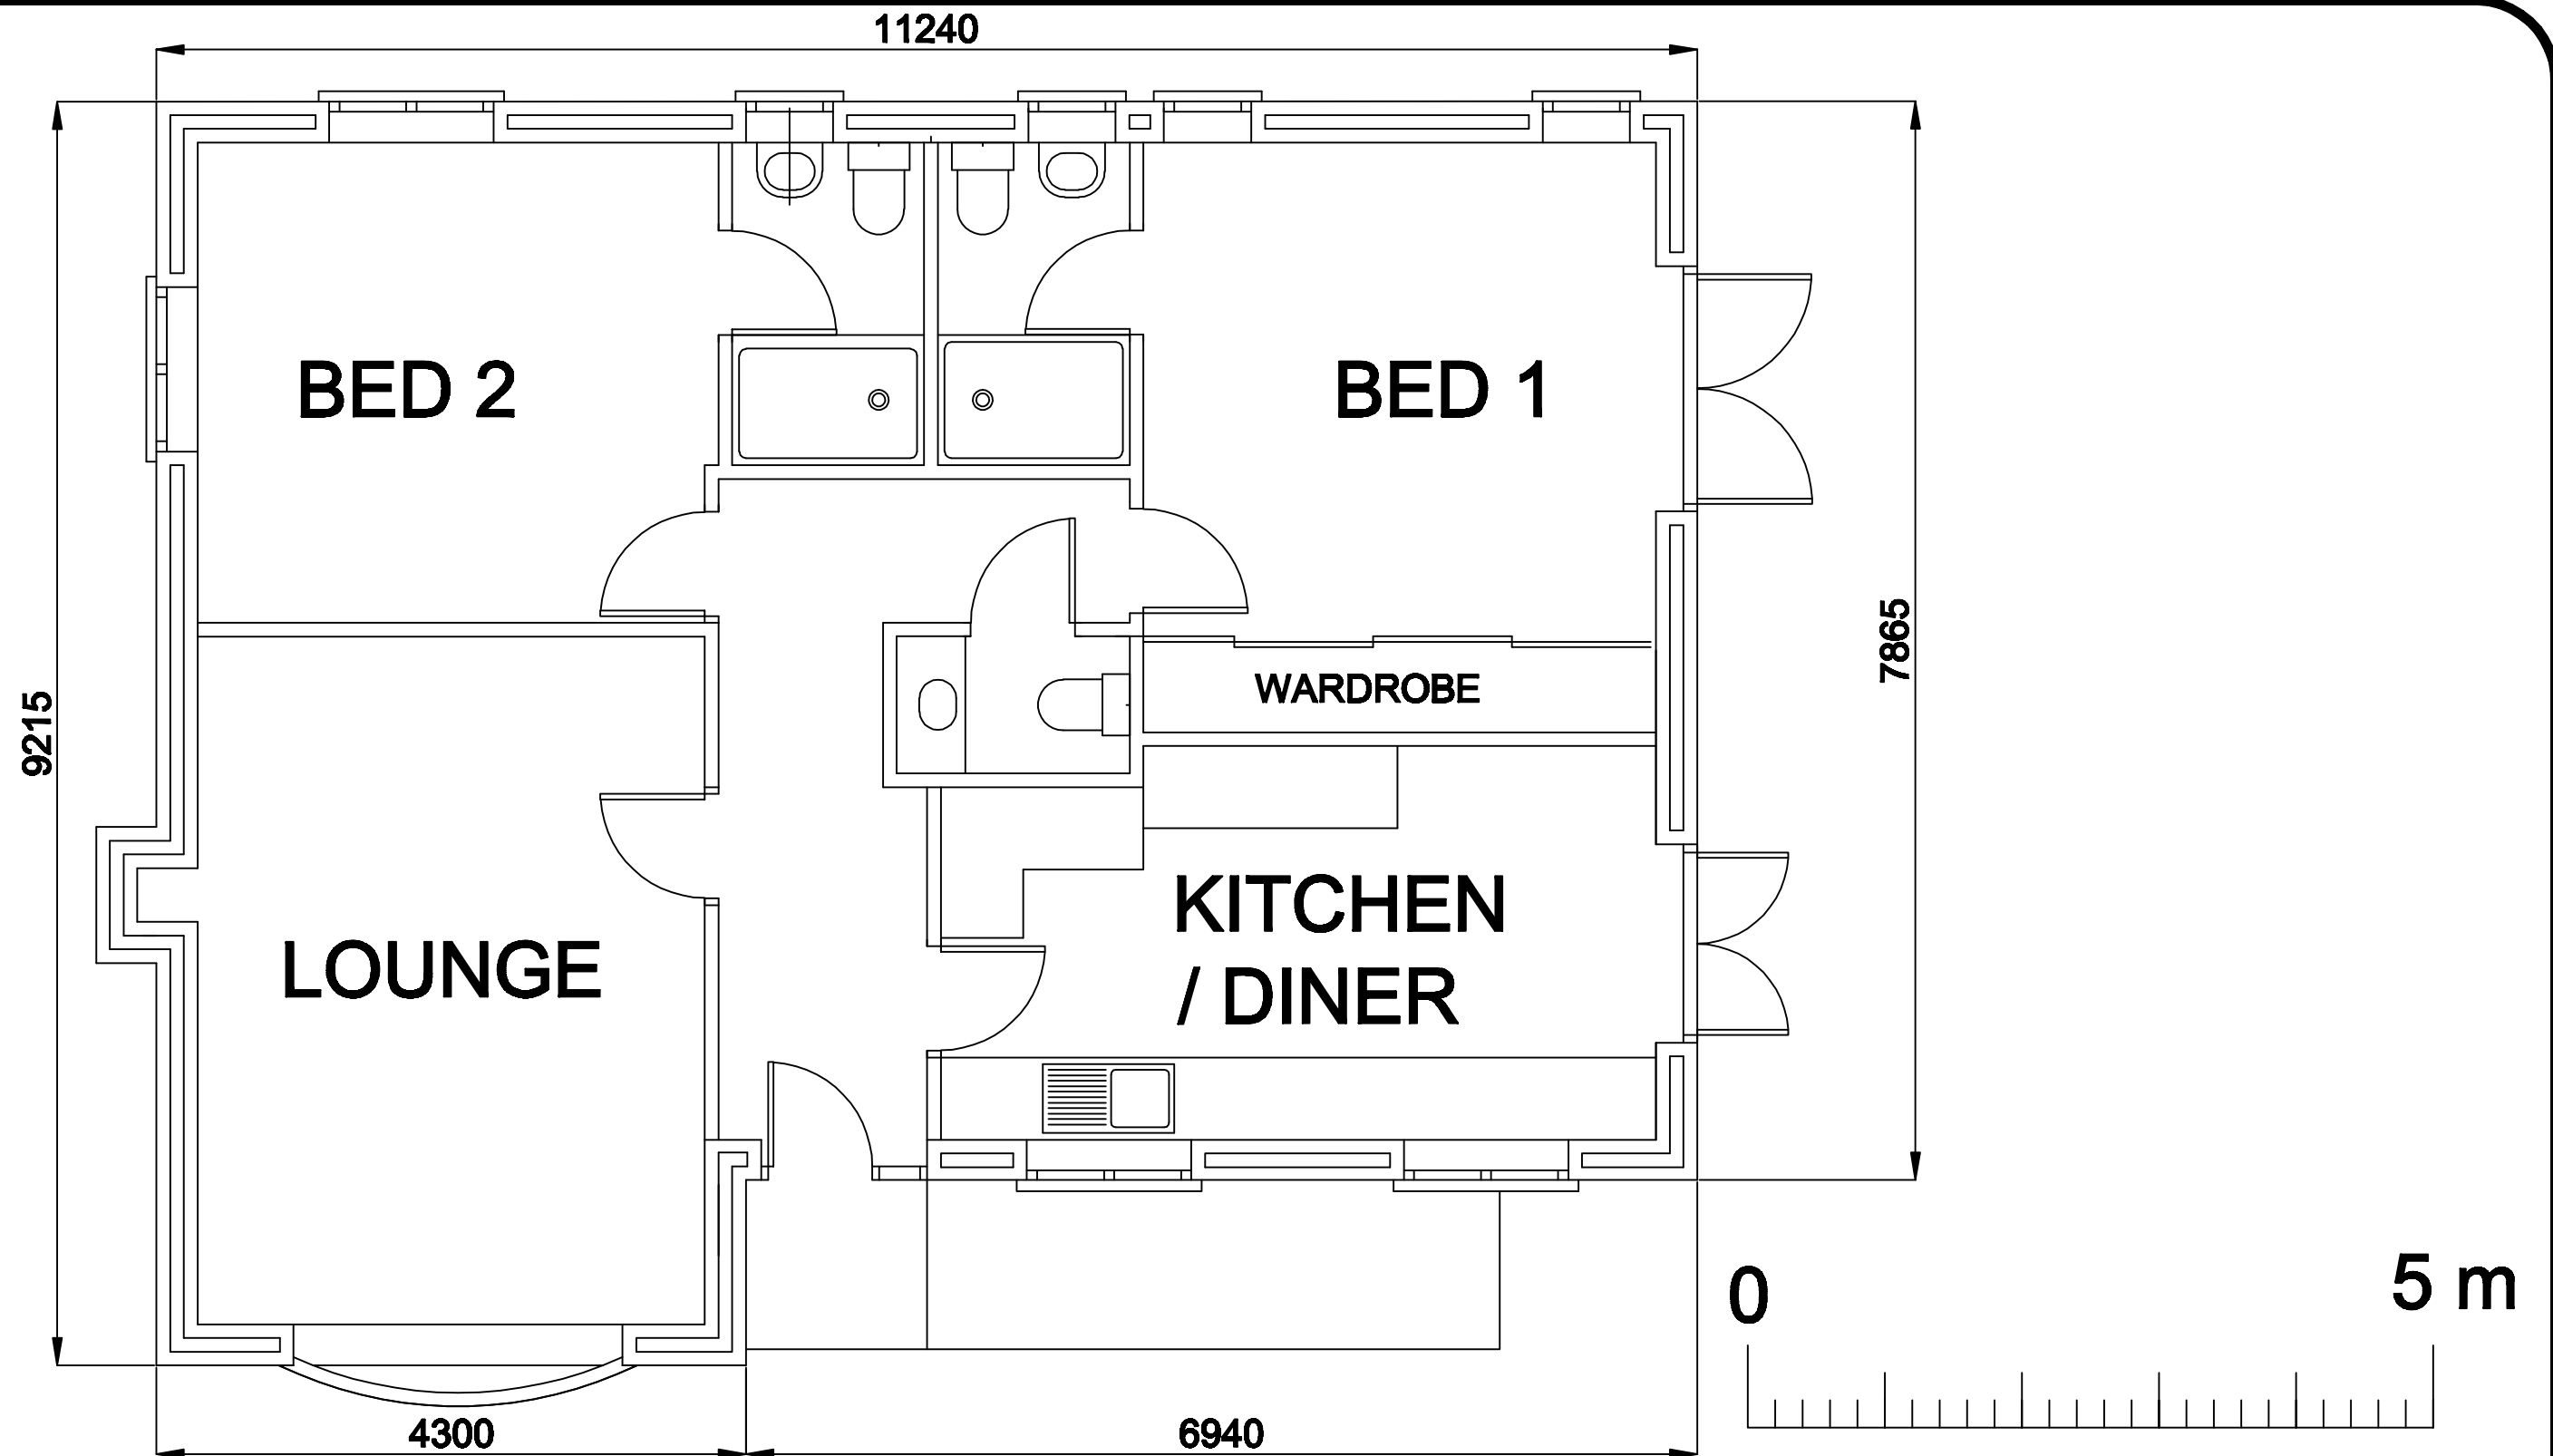

SCALE AT A3: 1 : 50

EXISTING FLOOR PLAN

PROPOSED CONSERVATORY APPLICATION FOR
MR & MRS R MARVELL OF KYRENIA MAIDEN
STREET WESTON SG4 7AA

DRAWING 3 REV 1

DATED 28.10.2024