
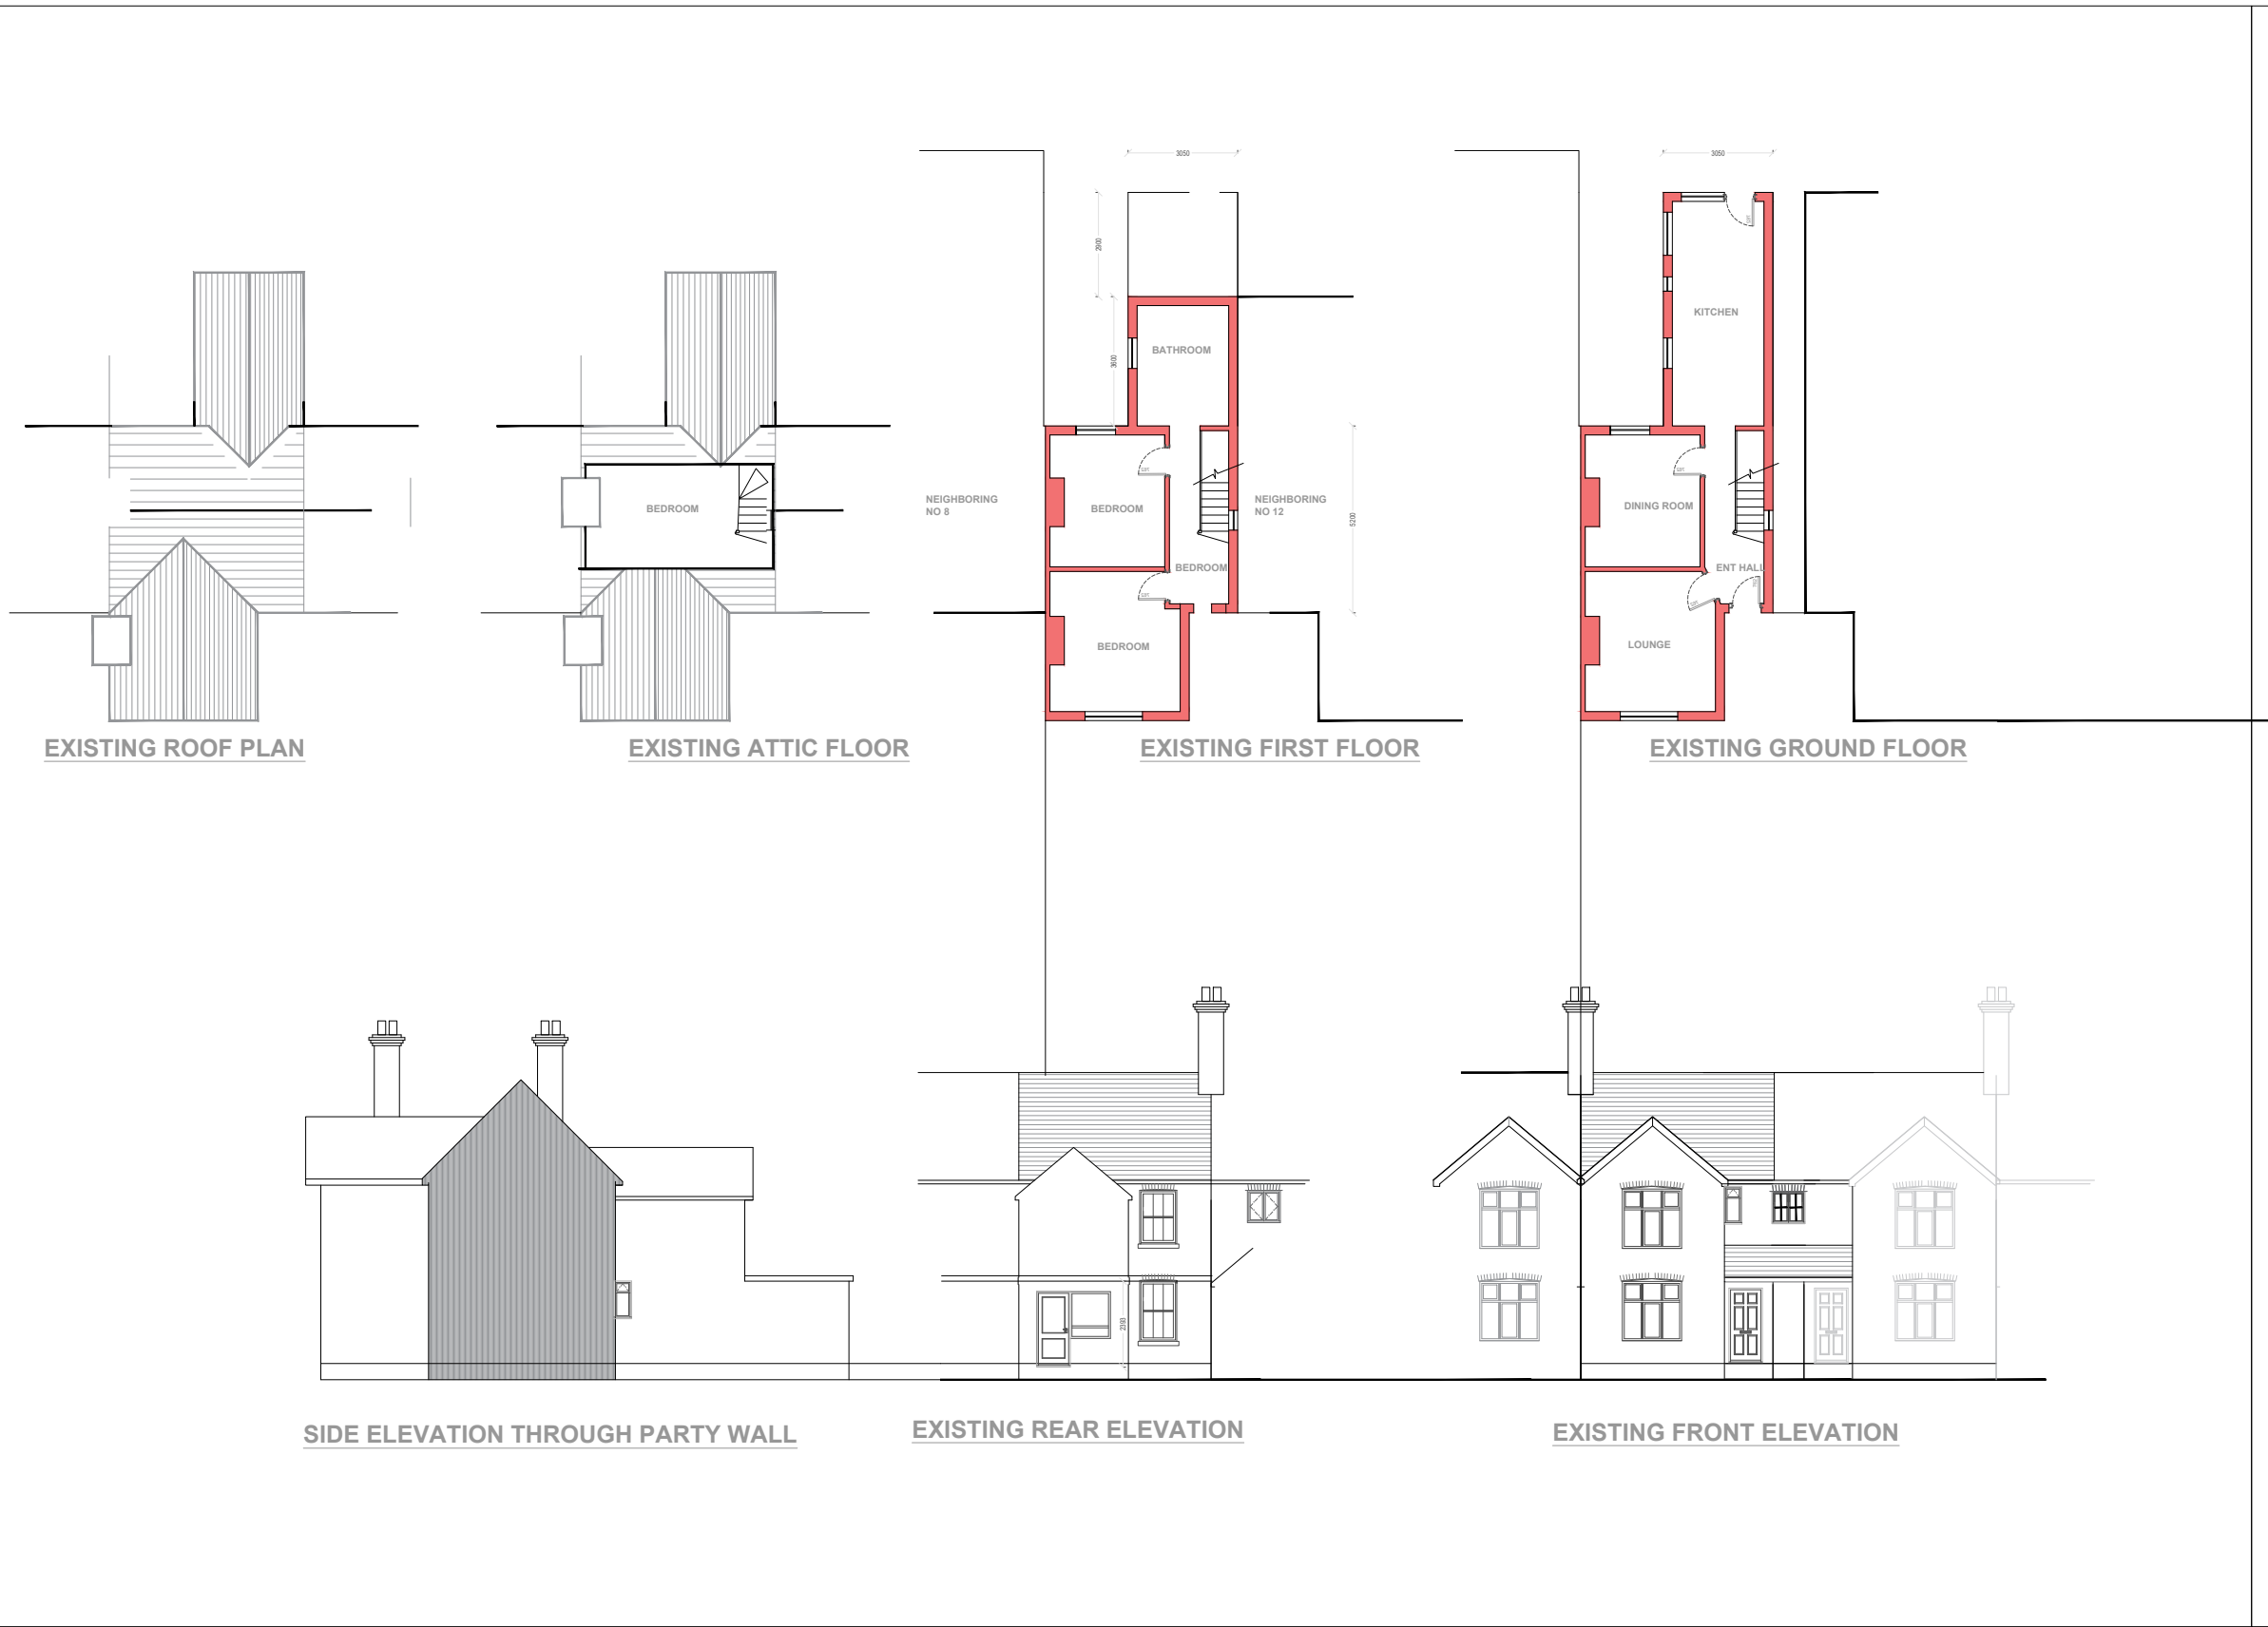


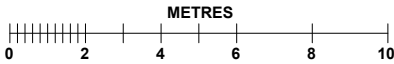

Client
Isabella Helicar Antenen & Kurt Moroz
10 Gower Road
Royston
SG8 5DU

Project
SINGLE STOREY REAR EXTENSION TO
PROVIDED FAMILY ROOM PLUS REAR
DORMER TO ROOF.

Drawing Title
EXISTING PLANS & ELEVATIONS

Agent
Richard Bayley Associates Ltd
12A Church Circle
Farnborough
GU14 6QH
T: 07831 189 463
E: richard@richardbayley.com



Status		Revision	
Date	January 2025		
Scale	A3 @ 1:100		
Drawing Number	RB/01/01		
			B