

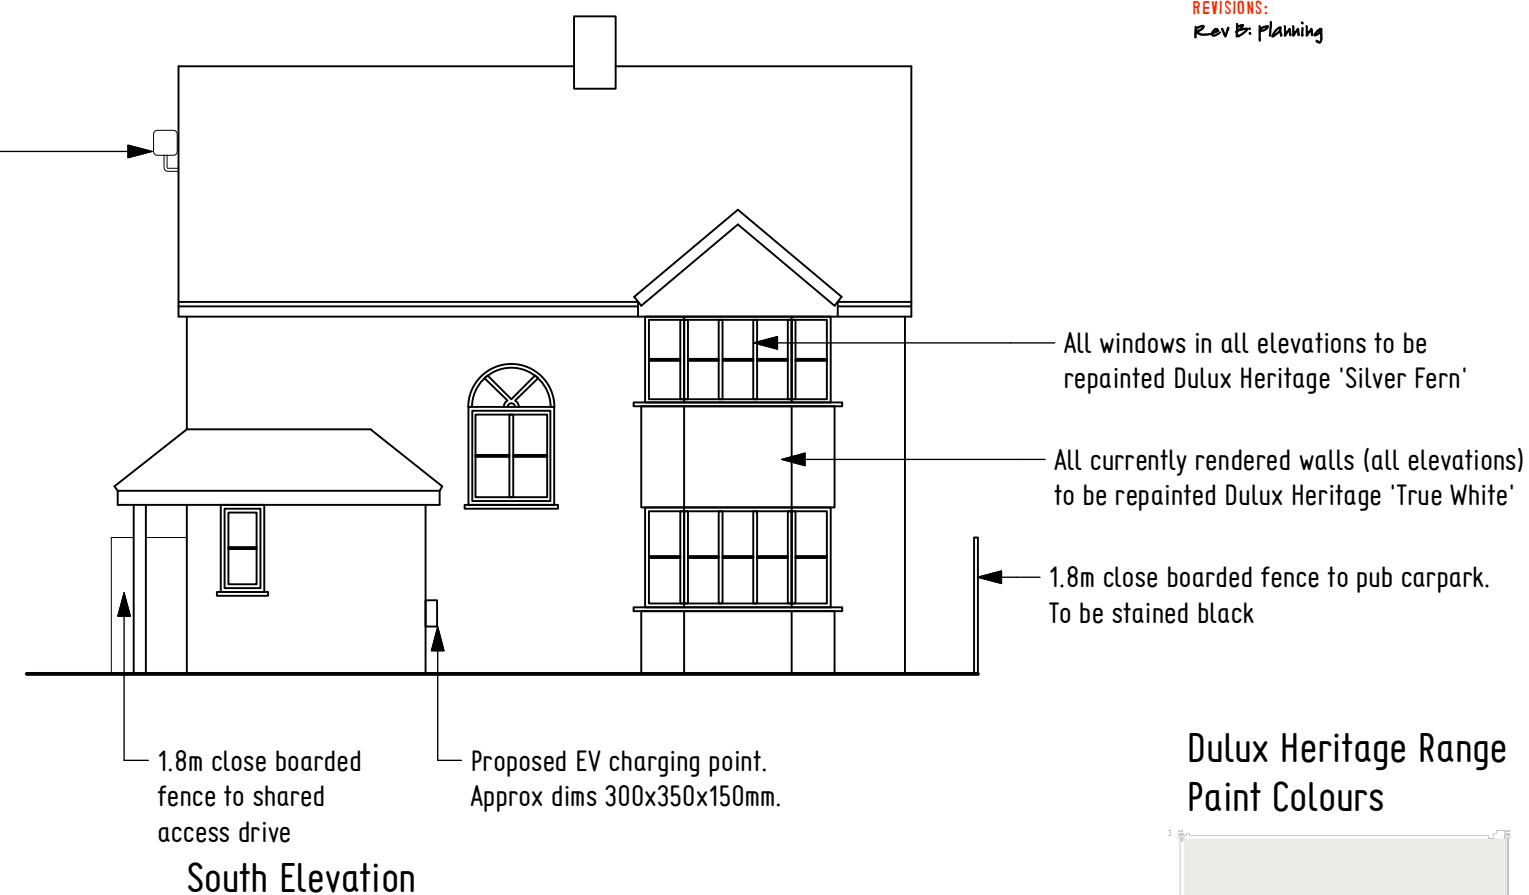


REVISIONS:
Rev B: Planning

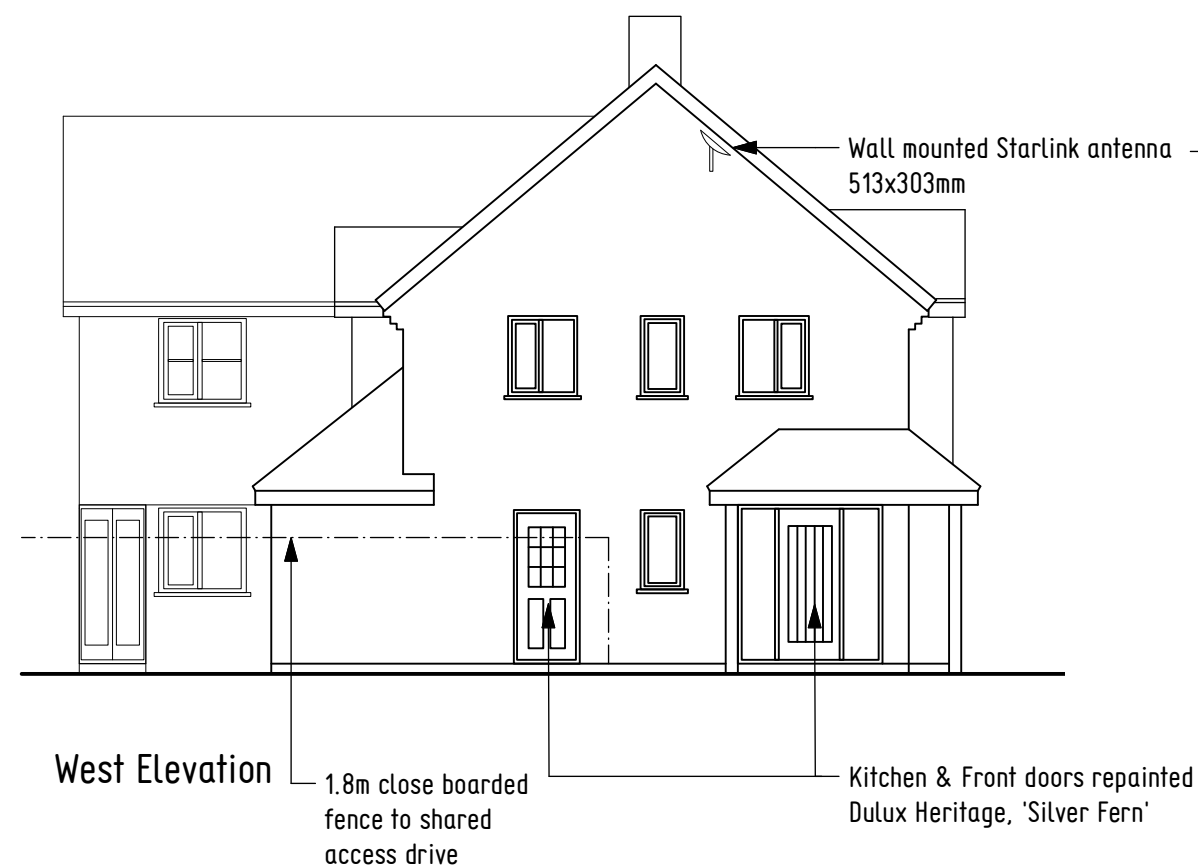



Dulux Heritage Range Paint Colours

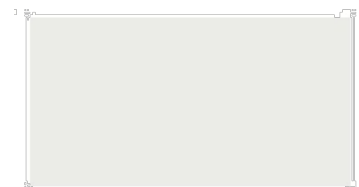

Walls: 'True White'



Windows & Doors:
'Silver Fern'

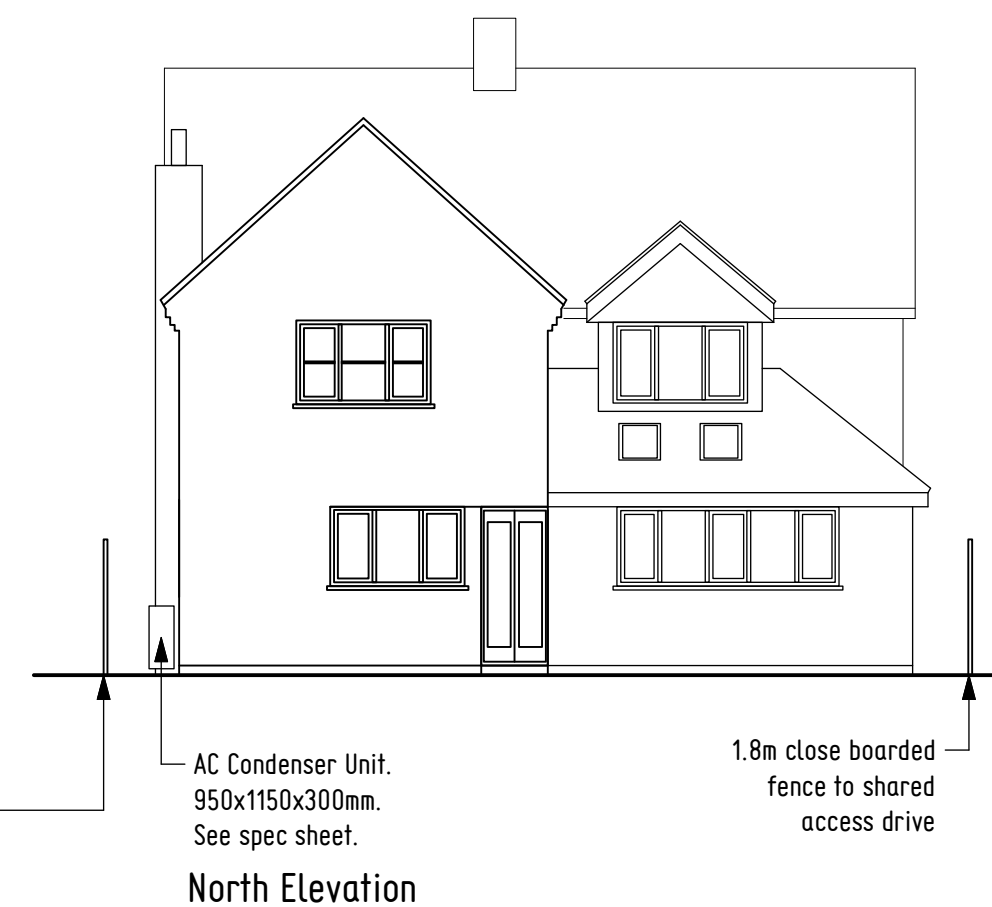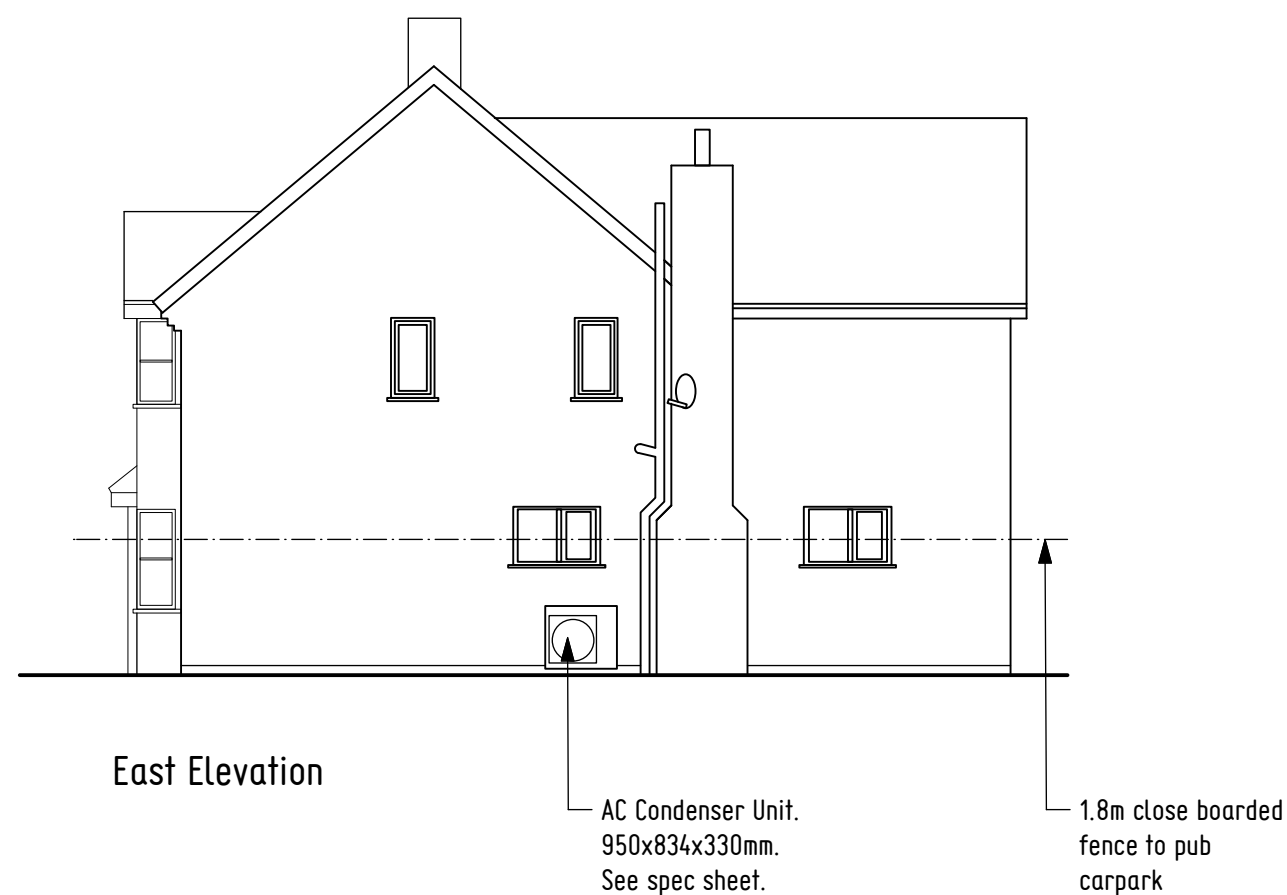

PROJECT:
35 High Street
Pirton
SA5 3PS

DRAWING TITLE:
Elevations As Proposed

JOB NO: V041

DWG NO: 105

REV: B

SCALE: 1:100 @ A3

DATE: Mar '25

STATUS: **PLANNING**

Version3

160C HOPPERS ROAD - LONDON - N213LA
T: +44 (780) 137 1114 E: INFO@VRSN3.COM

