


Proposed Ground Floor Plan 28 South View, SG6 3JJ

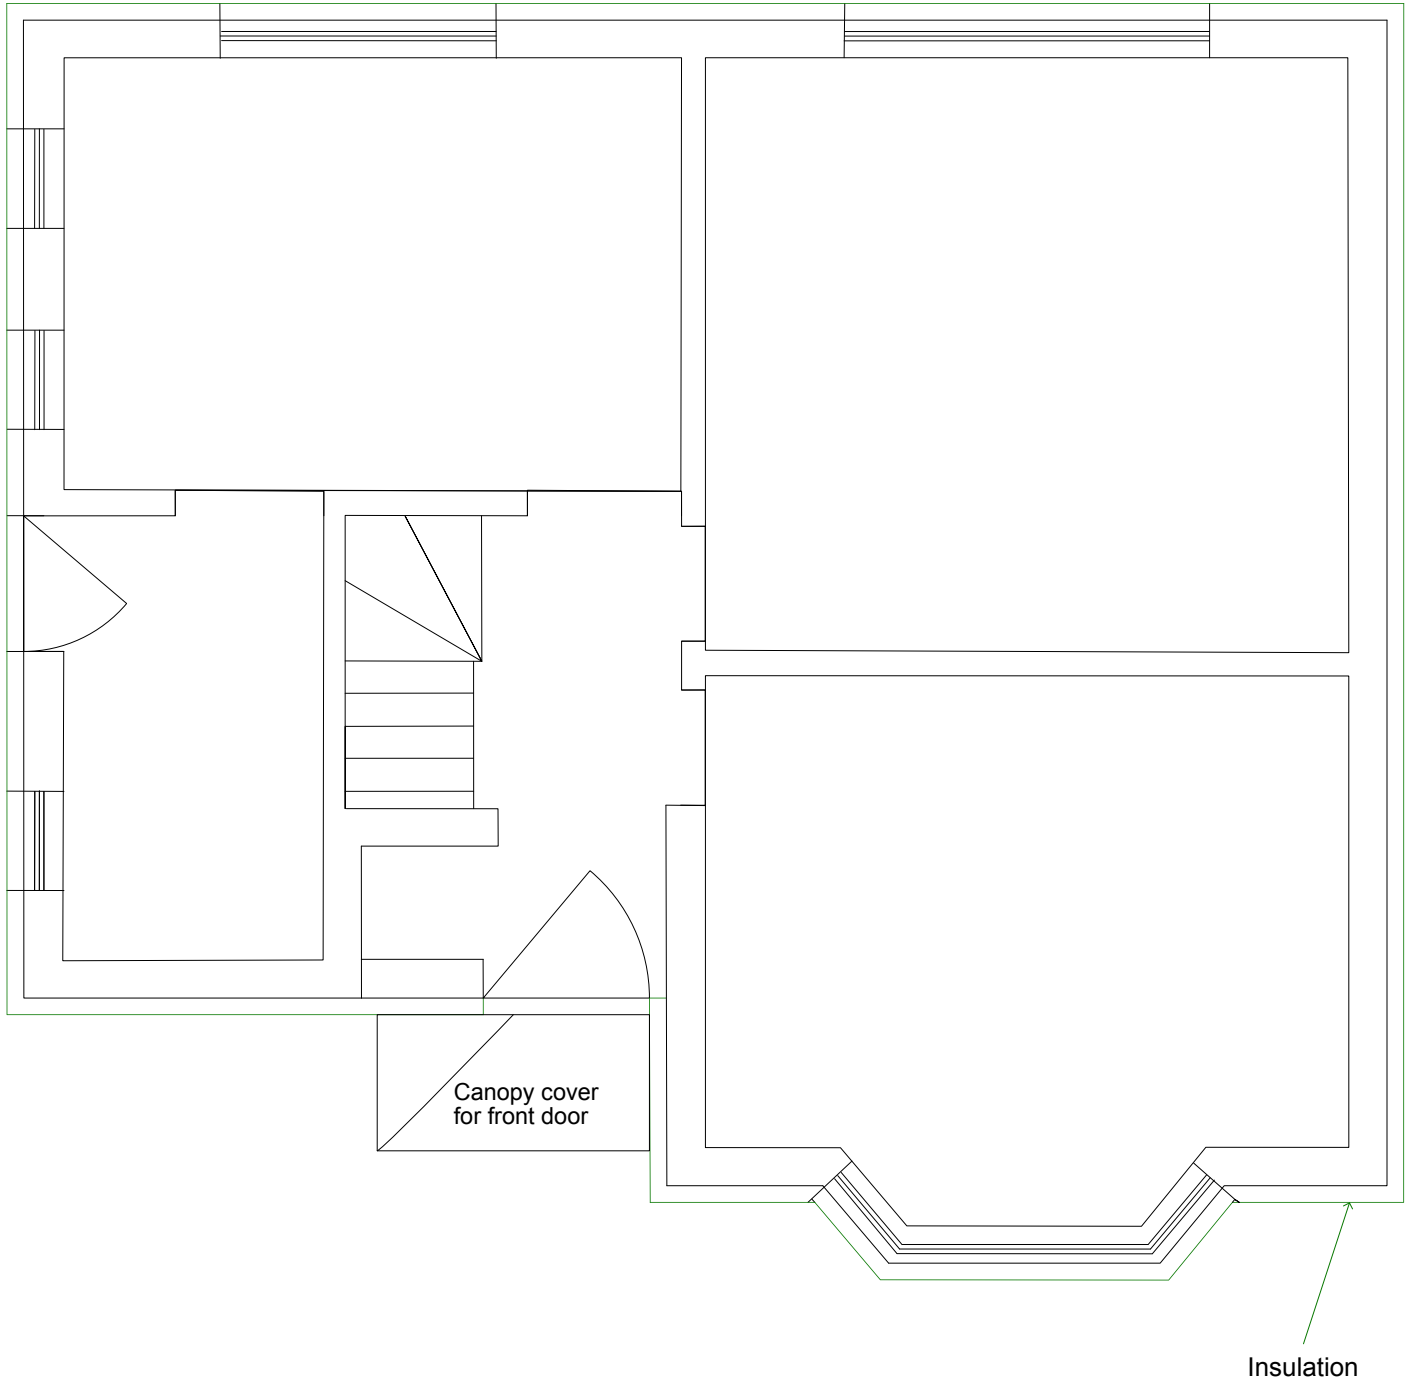

Scale 50:1 on A4

5m = 10cm