
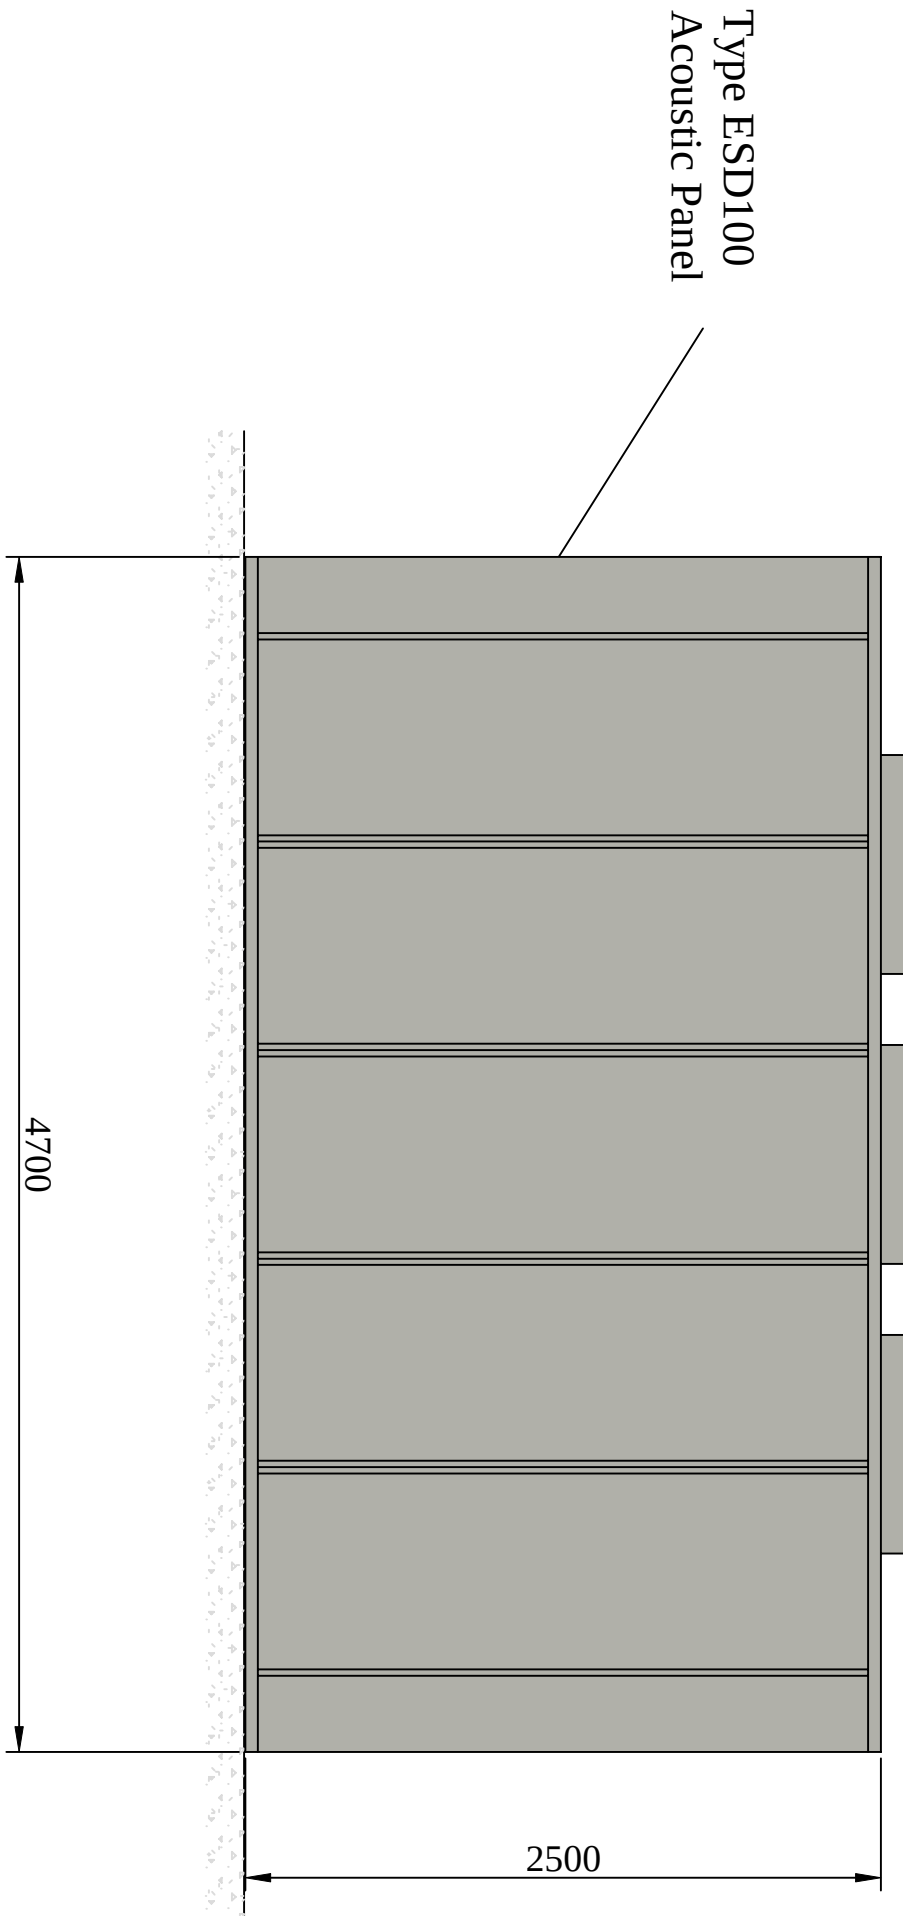
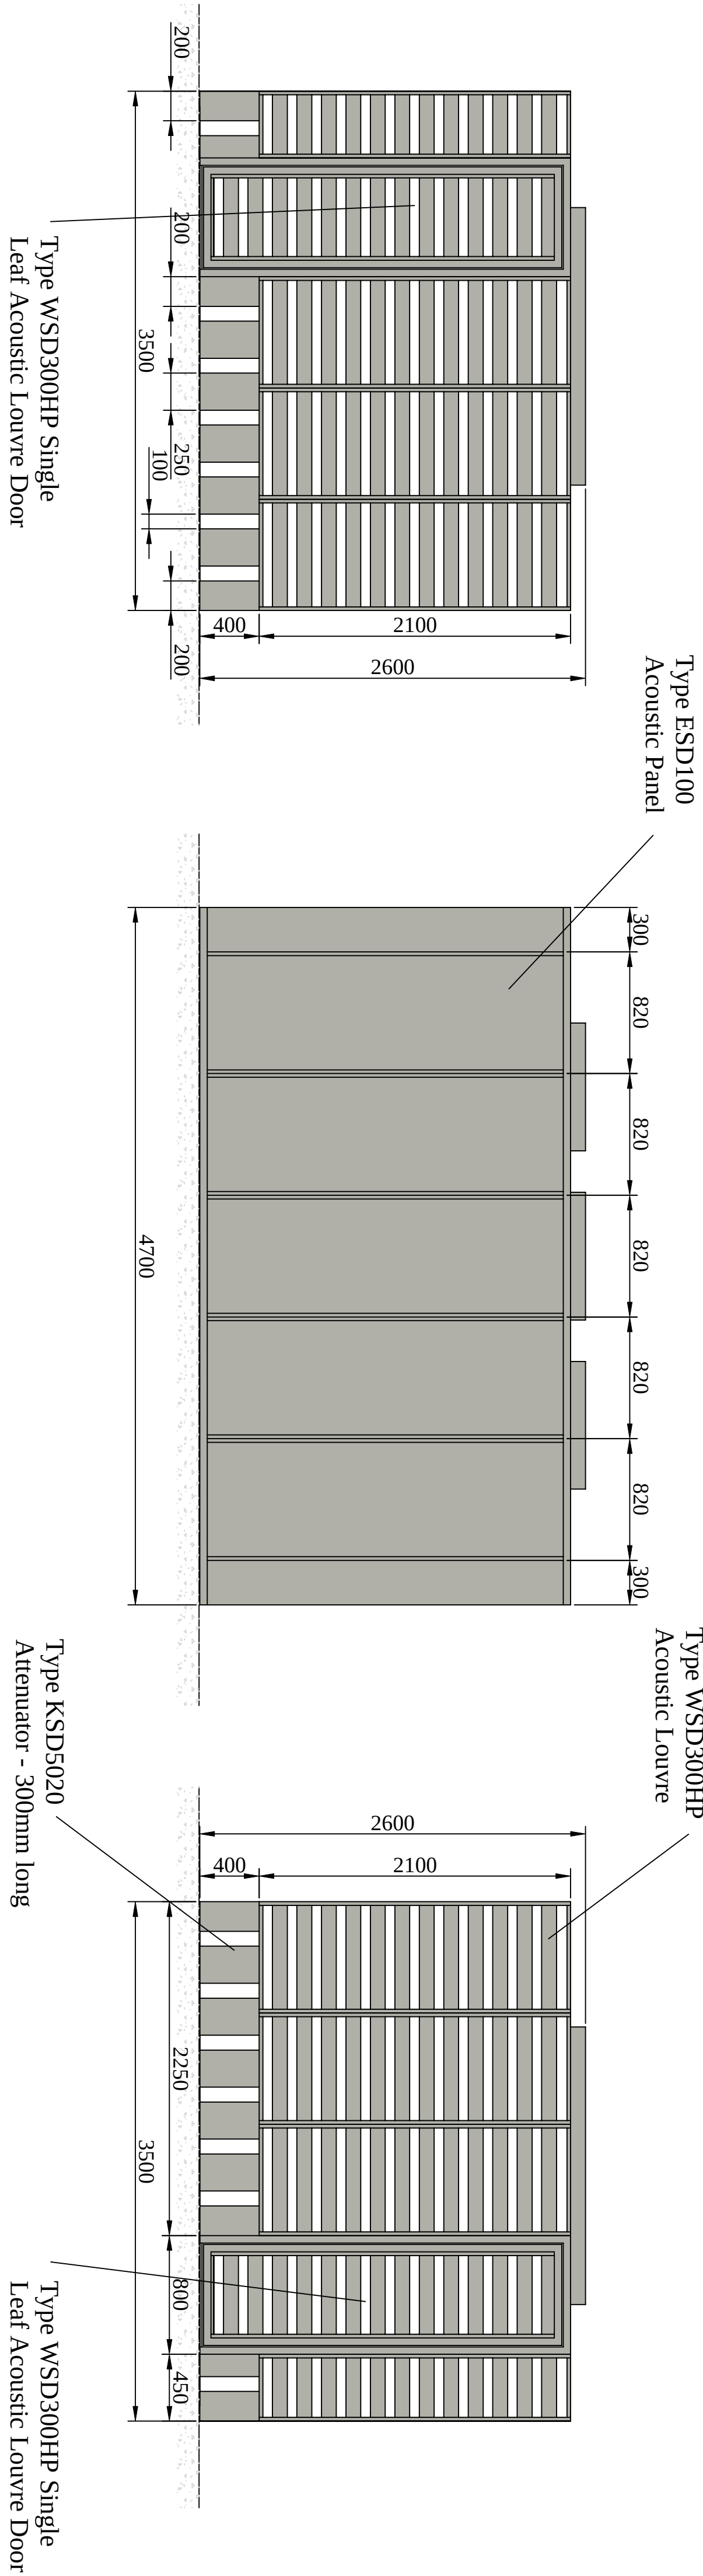


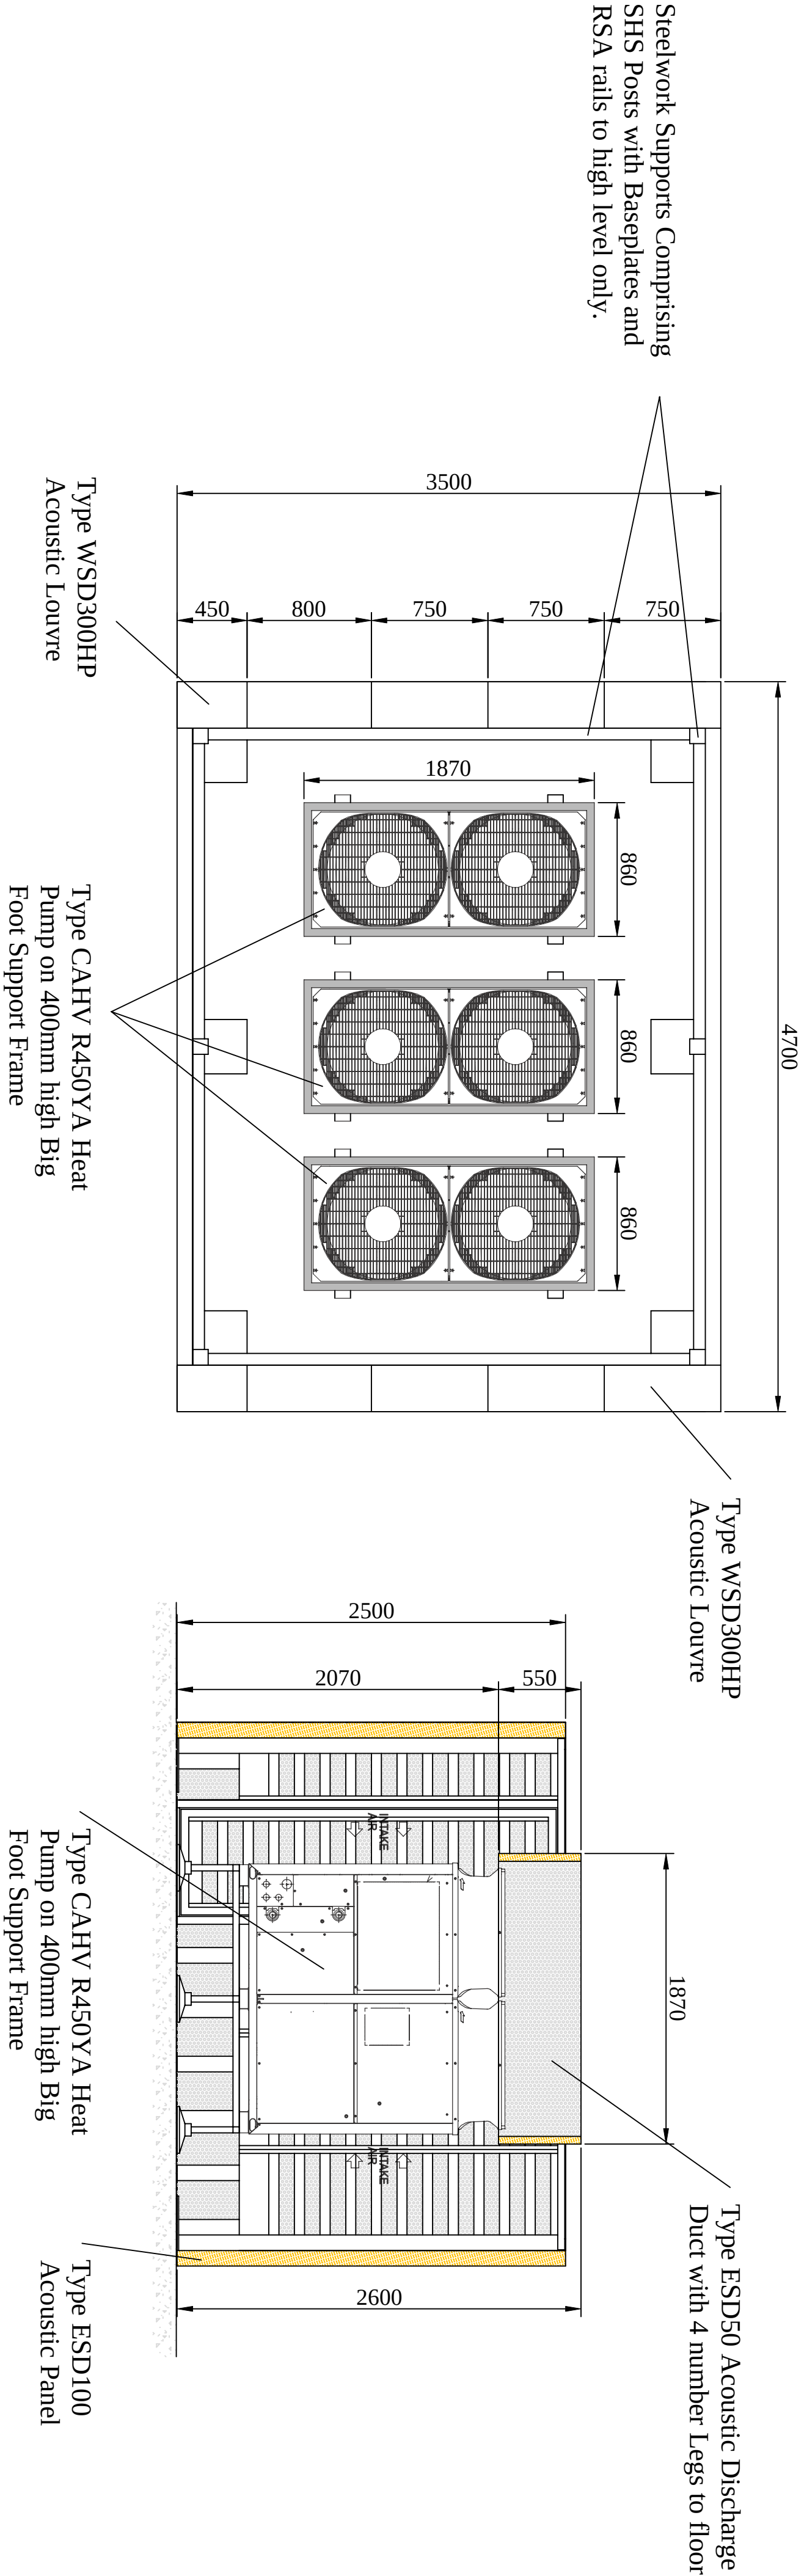

A		Layout Changed	21-04-26
Rev	Amendment		Date
 First Angle Projection unless stated		Scale 1: @A1	
Title Acoustic Housing Proposal			
Project Bedford Road Health Clinic, Bedford Road, Hitchin SG5 1HF			
Client Bianco Sale Limited			
Drawing Number CS8948 - 100	Rev. A		
 CONABEARE ACOUSTICS 11 Chiltern Enterprise Centre, Station Road, Třeale, Berkshire RG7 4AA T: 0118 930 3650 F: 0118 930 3912 E: sales@conabear.co.uk			
Date: 27-02-2026	Drawn By sjm		
Issue Design	Checked By XXX		

Conabear Acoustics Limited and may not be reproduced or distributed in any form or by any means without the written permission of Conabear Acoustics Limited.

The information contained on this drawing/specification is the property of Conabear Acoustics Limited and may not be reproduced or disclosed in a third party without the written permission of Conabear Acoustics Limited.