




FRONT (NORTH EAST) ELEVATION



SIDE (SOUTH EAST) ELEVATION

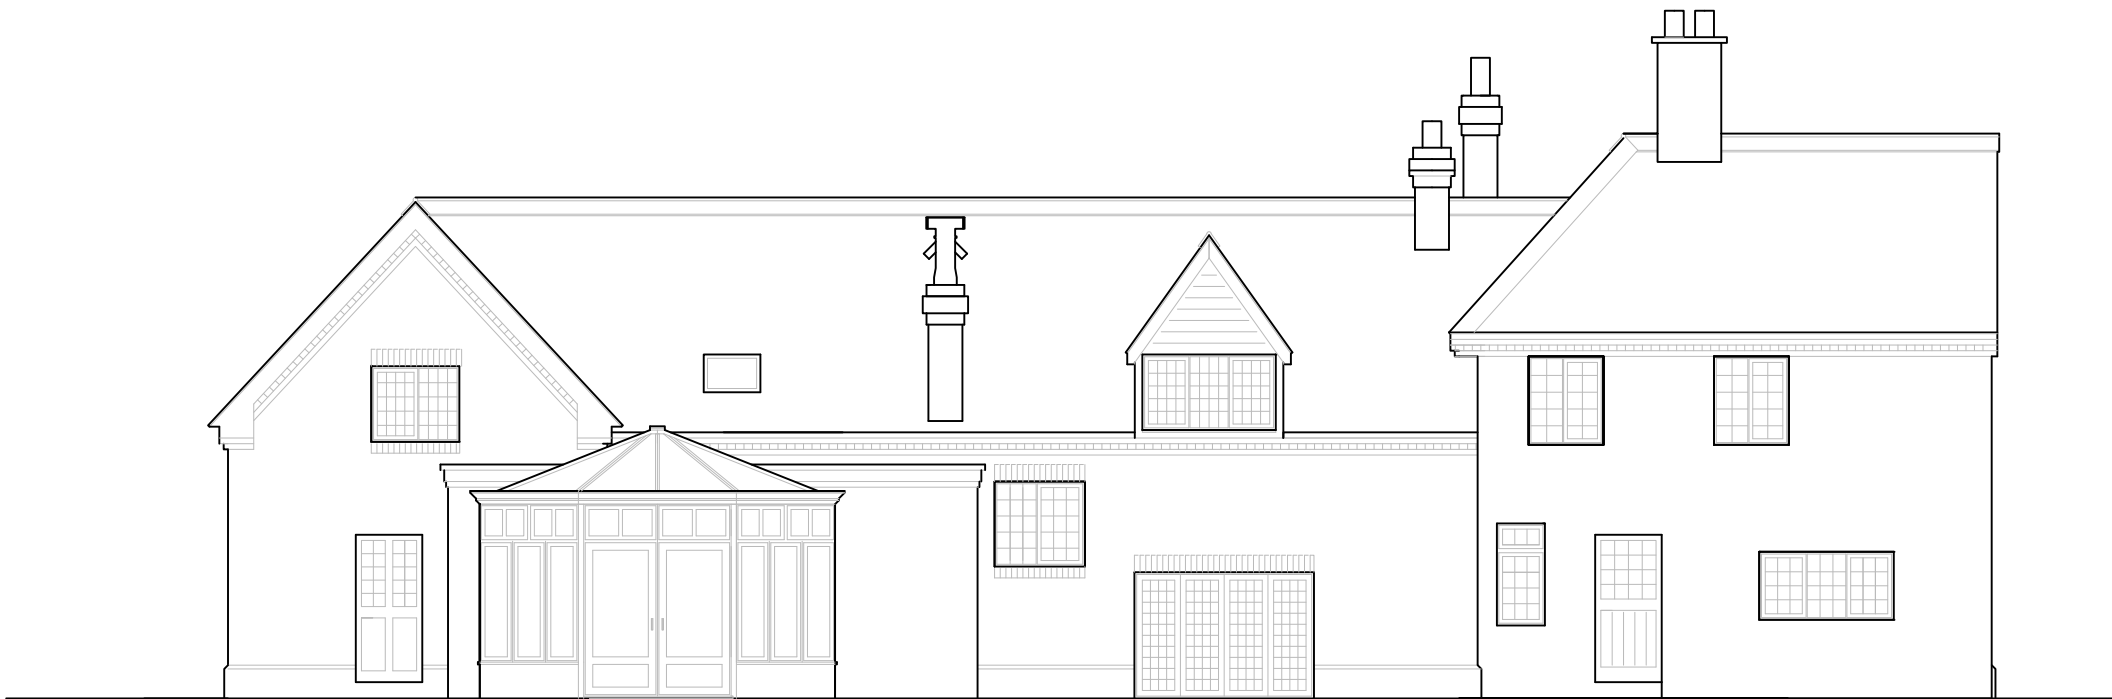

REAR (SOUTH WEST) ELEVATION



SIDE (NORTH WEST) ELEVATION



PROJECT		
THE OLD SCHOOL, LEY GREEN, HITCHIN		
DRAWING TITLE		
EXISTING ELEVATIONS		
DATE	DRAWN	SIZE
MARCH 2025	CP	A2
DRAWING	REVISION	
OS0001-1	C	