



EXISTING FIRST FLOOR LAYOUT 1:100

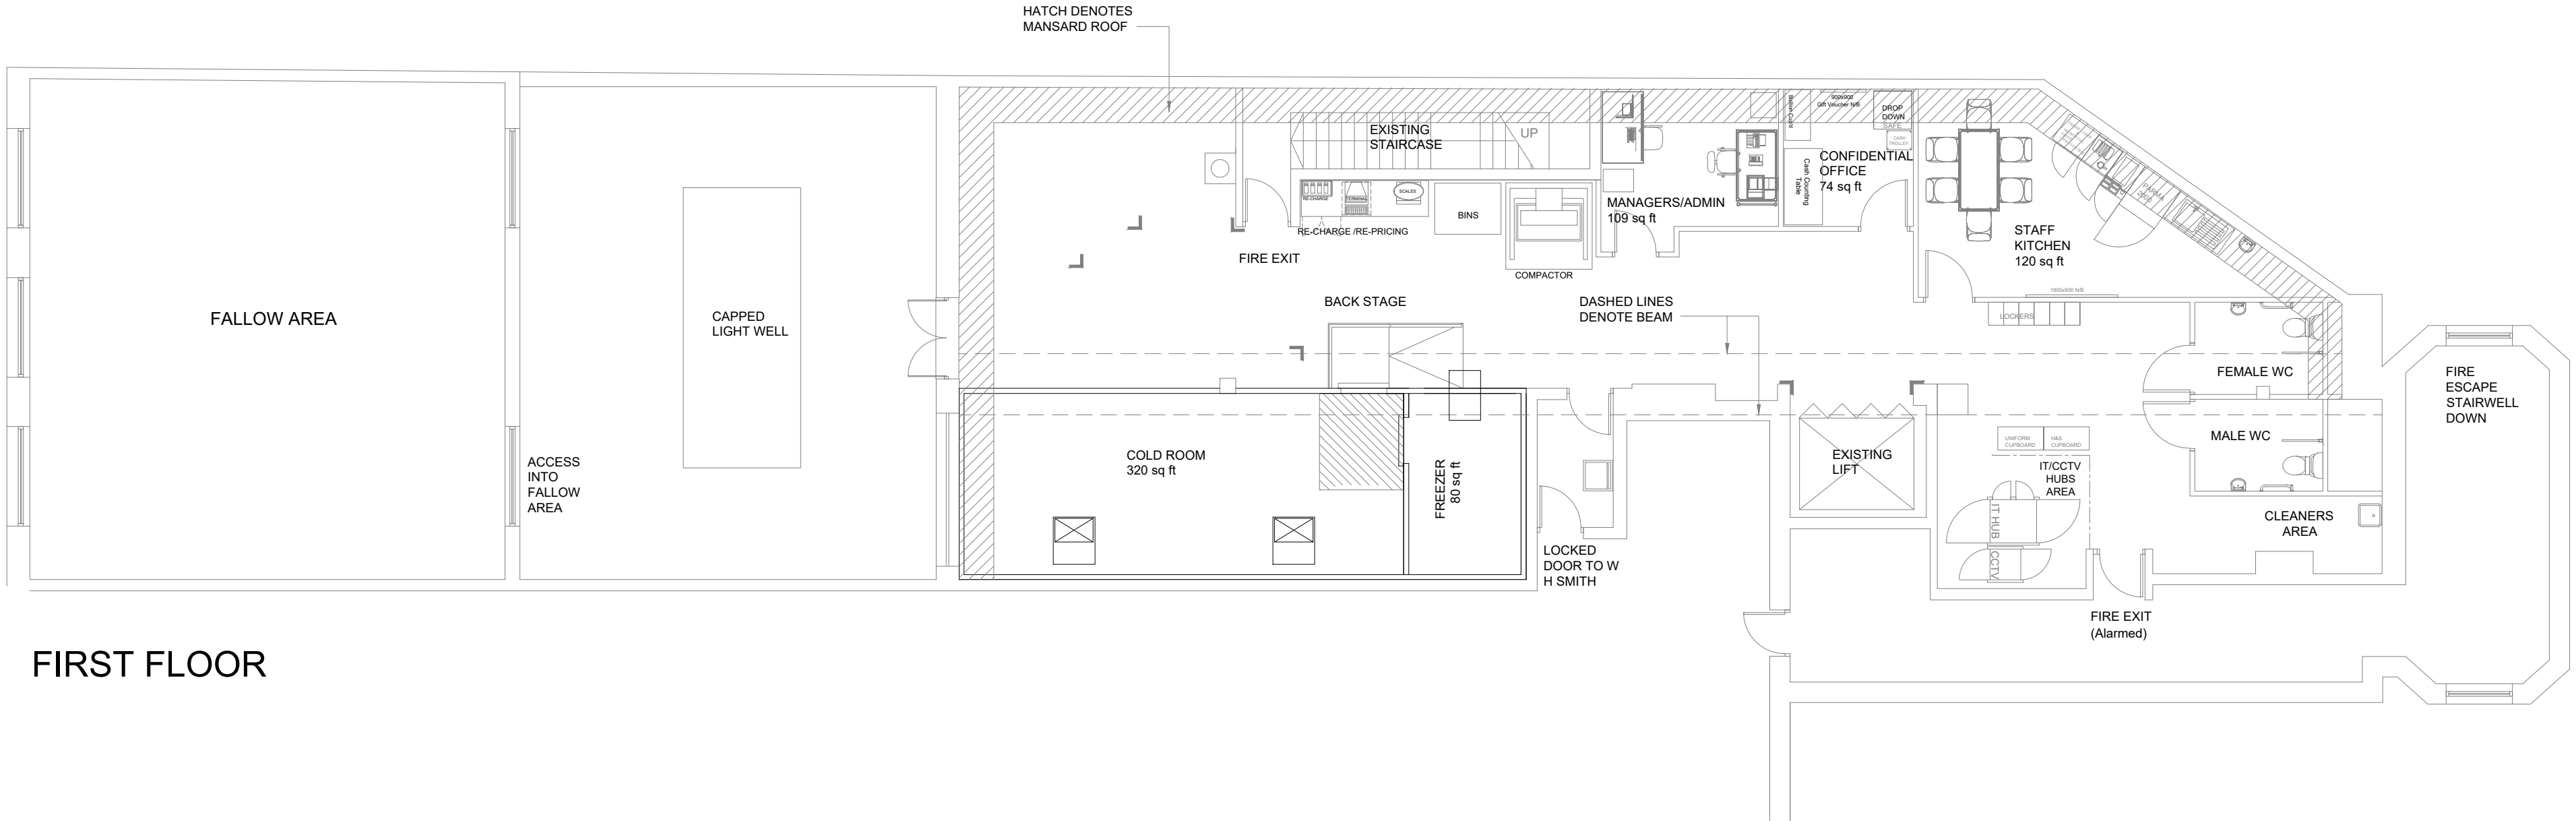


FIRST FLOOR

PROPOSED FIRST FLOOR LAYOUT 1:100

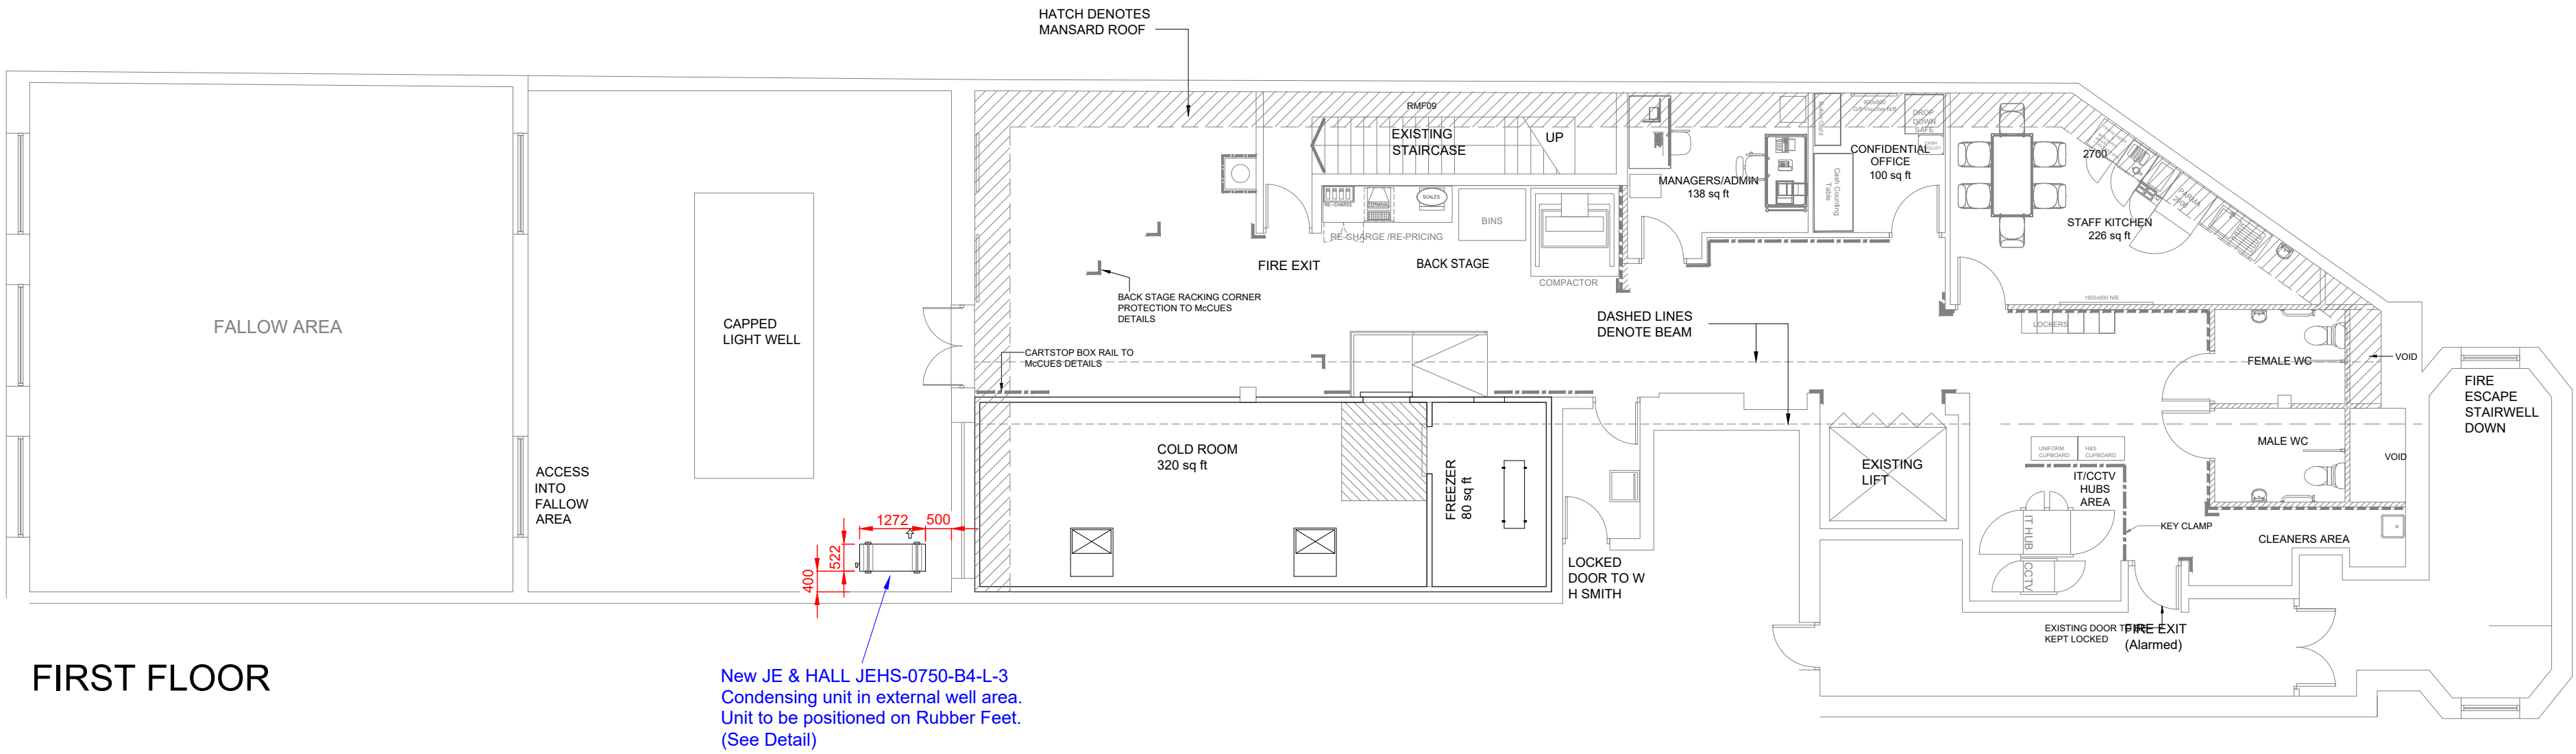


FIRST FLOOR

CONDENSING UNIT SUPPORT DETAIL

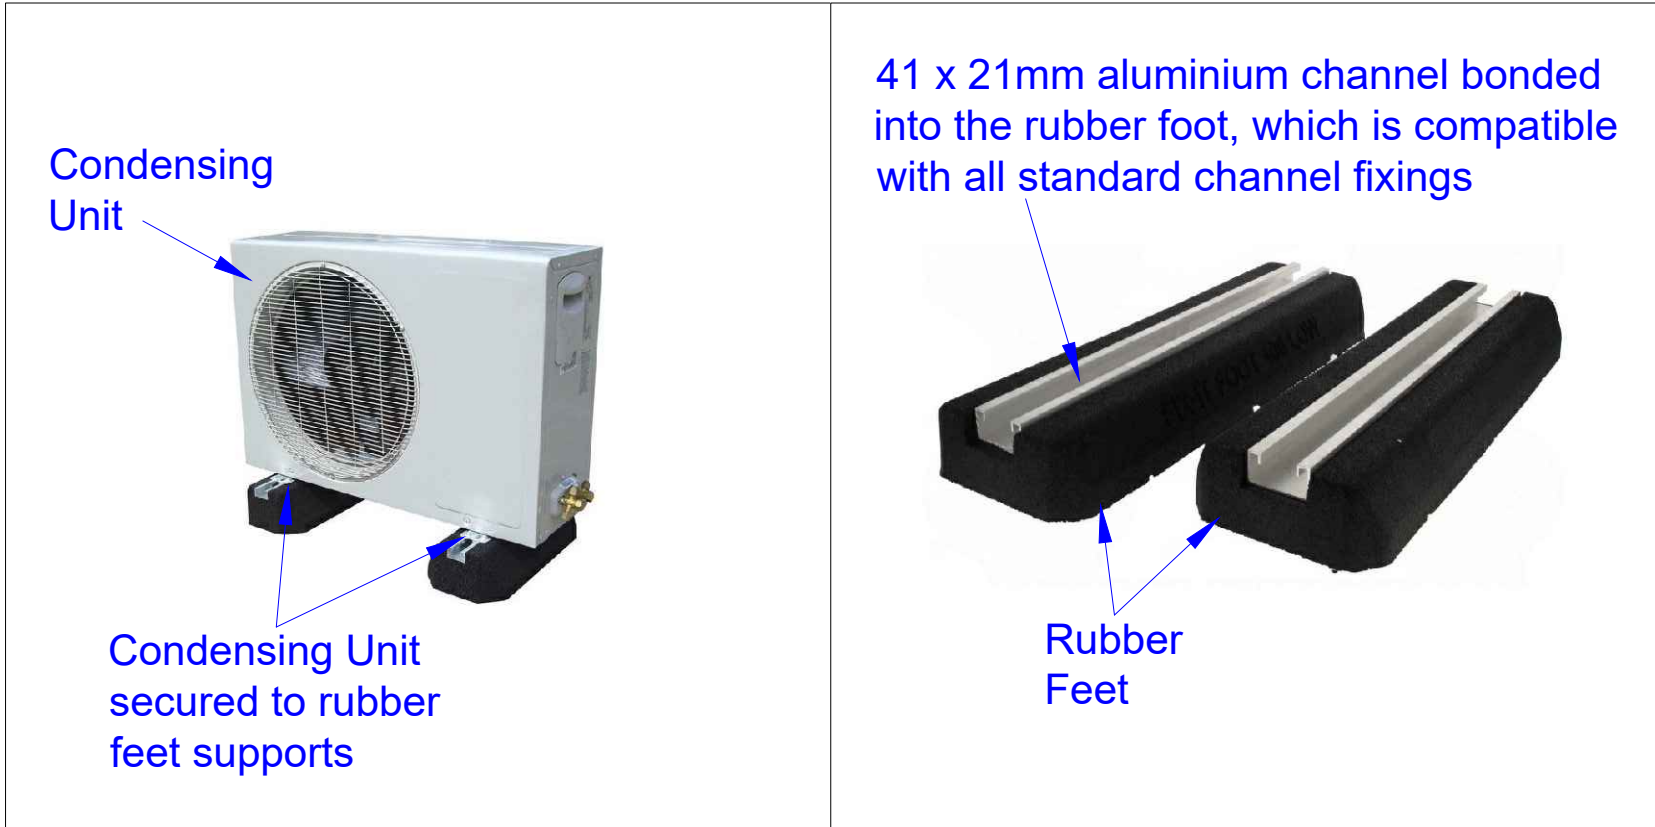


PROPOSED PLANT DETAILS 1:50

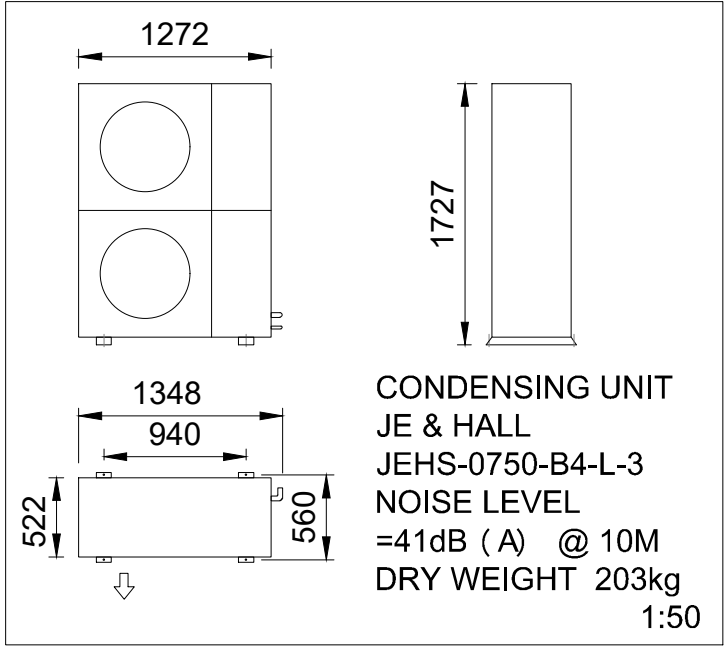

M&S

EST.1884

ALL DRAWINGS MUST BE CHECKED REGARDING DIMENSIONS & LAYOUT ANY DISCREPANCIES ARE TO BE REPORTED TO THE PROJECT MANAGER FOR REVIEW PRIOR TO COMMENCEMENT OF WORK ON SITE. THIS DRAWING IS THE PROPERTY OF CBES LTD © COPYRIGHT. THIS DRAWING IS BASED ON:- CARTER DRG 60827-1 Rev H & L&H DRG HIT002-G3948-111-R-03. This drawings is to be read in conjunction with the drawings listed below and the latest client specification: Coldroom Layout 6813-HIT141-R-PJ000000-250 Services & BW Layout 6813-HIT141-R-PJ000000-550 Plant Elevations 6813-HIT141-R-PJ000000-651

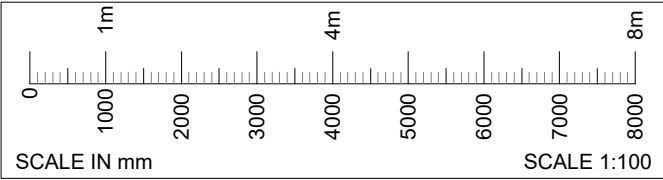

KEY LEGEND:

DESIGN DRAWING TYPE:	INFORMATION
DESIGN DRAWING SIGNED OFF BY:	S.Ward

AS FITTED DRAWING DATE:	.
AS FITTED SIGNED OFF BY:	.

REV	DESCRIPTION	DATE
-----	-------------	------

Drawn By: AW



CBES Ltd
REGUS HOUSE
VICTORY WAY
CROSSWAYS BUSINESS PARK
DARTFORD
KENT
DA2 6QD
TELEPHONE:01322 421050

SITE:
M&S HITCHIN

TITLE:
PROPOSED
REFRIGERATION
PLANT LAYOUT

SCALE: 1:100	DATE: 07-10-24
DRG SIZE: A1	PROJECT NO: PJ007497

DRAWING NUMBER: 6813-HIT141-R-PJ007497-650	REV. -
---	-----------