
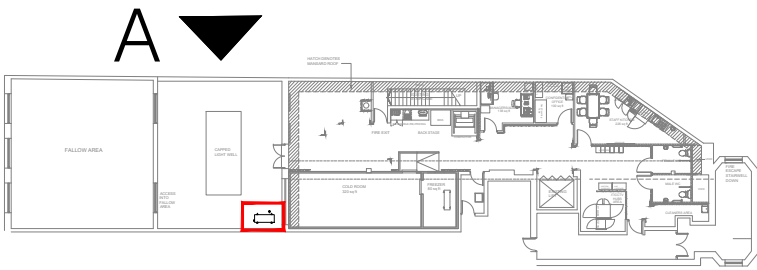


EXISTING ELEVATION

M&S
EST.1884

ALL DRAWINGS MUST BE CHECKED REGARDING
DIMENSIONS & LAYOUT ANY DISCREPANCIES ARE TO BE
REPORTED TO THE PROJECT MANAGER FOR REVIEW
PRIOR TO COMMENCEMENT OF WORK ON SITE
THIS DRAWING IS THE PROPERTY OF CBES LTD
© COPYRIGHT
THIS DRAWING IS BASED ON:-
WDR & RT TAGGART Drg 6813-HIT101-A-01005 Rev 05

This drawings is to be read in conjunction with the drawings
listed below and the latest client specification:
Plant Layout 6813-HIT141-R-PJ000000-650

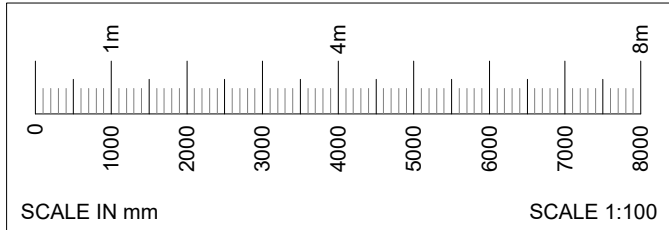

LOCATION FIGURE

DESIGN DRAWING TYPE:	INFORMATION
DESIGN DRAWING SIGNED OFF BY:	S.Ward

AS FITTED DRAWING DATE:	-
AS FITTED SIGNED OFF BY:	-

REV	DESCRIPTION	DATE
-----	-------------	------

Drawn By: AW



CBES Ltd
REGUS HOUSE
VICTORY WAY
CROSSWAYS BUSINESS PARK
DARTFORD
KENT
DA2 6QD
TELEPHONE:01322 421050

SITE:
M&S HITCHIN

TITLE:
EXISTING AND PROPOSED
ELEVATIONS PLANT
LAYOUT

SCALE: 1:100	DATE: 07-10-24
-----------------	-------------------

DRG SIZE: A1	PROJECT NO: PJ007497
-----------------	-------------------------

DRAWING NUMBER: 6813-HIT141-R-PJ007497-651	REV. -
---	-----------



SIDE LANE ELEVATION

1:100 SIDE ELEVATION (A)

PROPOSED ELEVATION



SIDE LANE ELEVATION

1:100 SIDE ELEVATION (A)