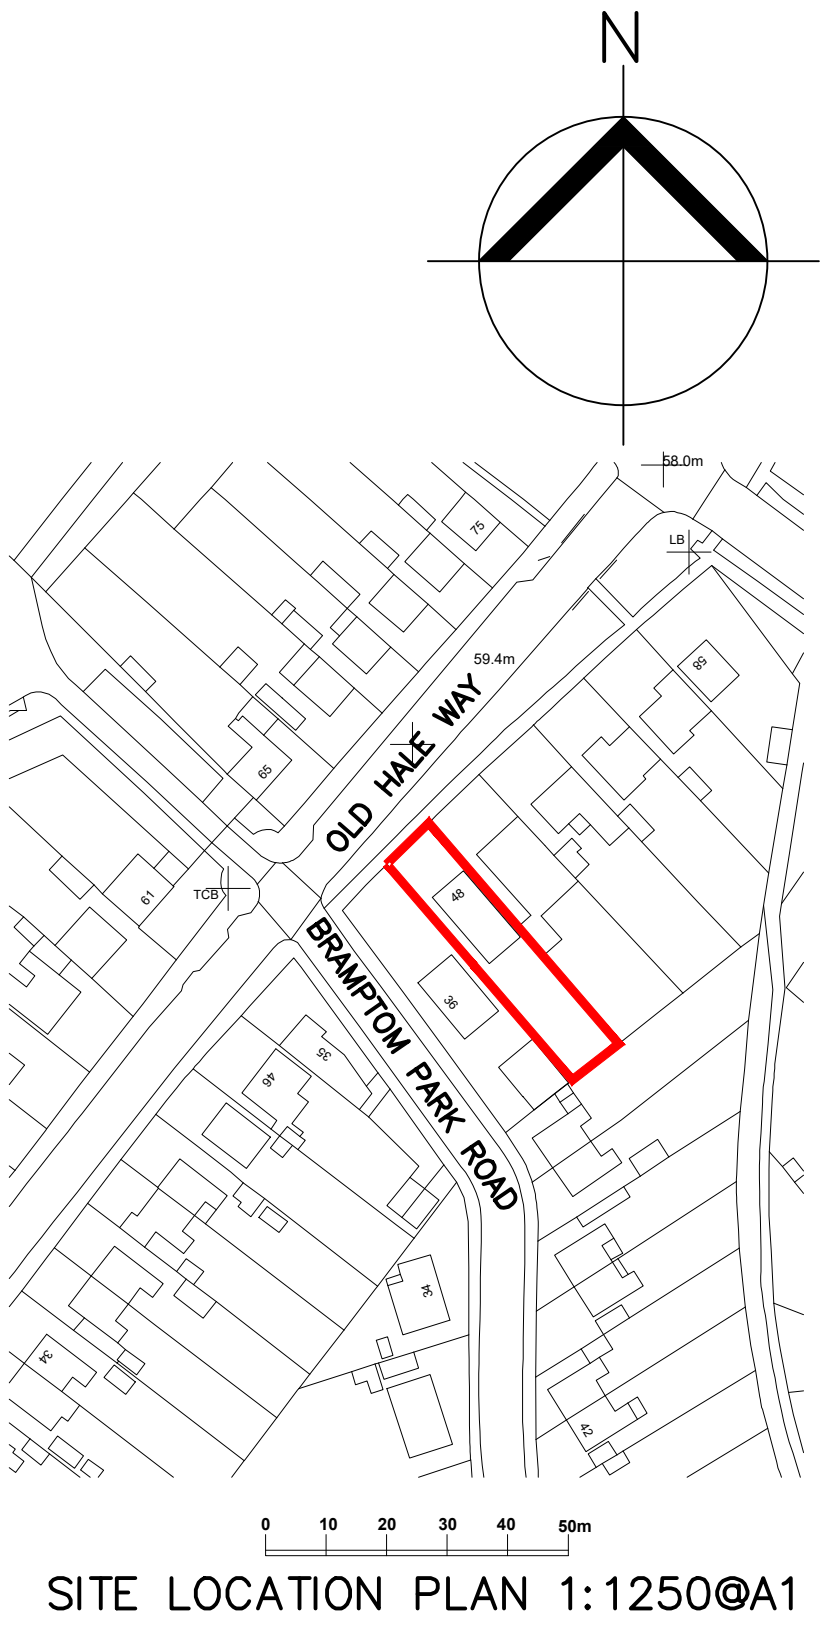
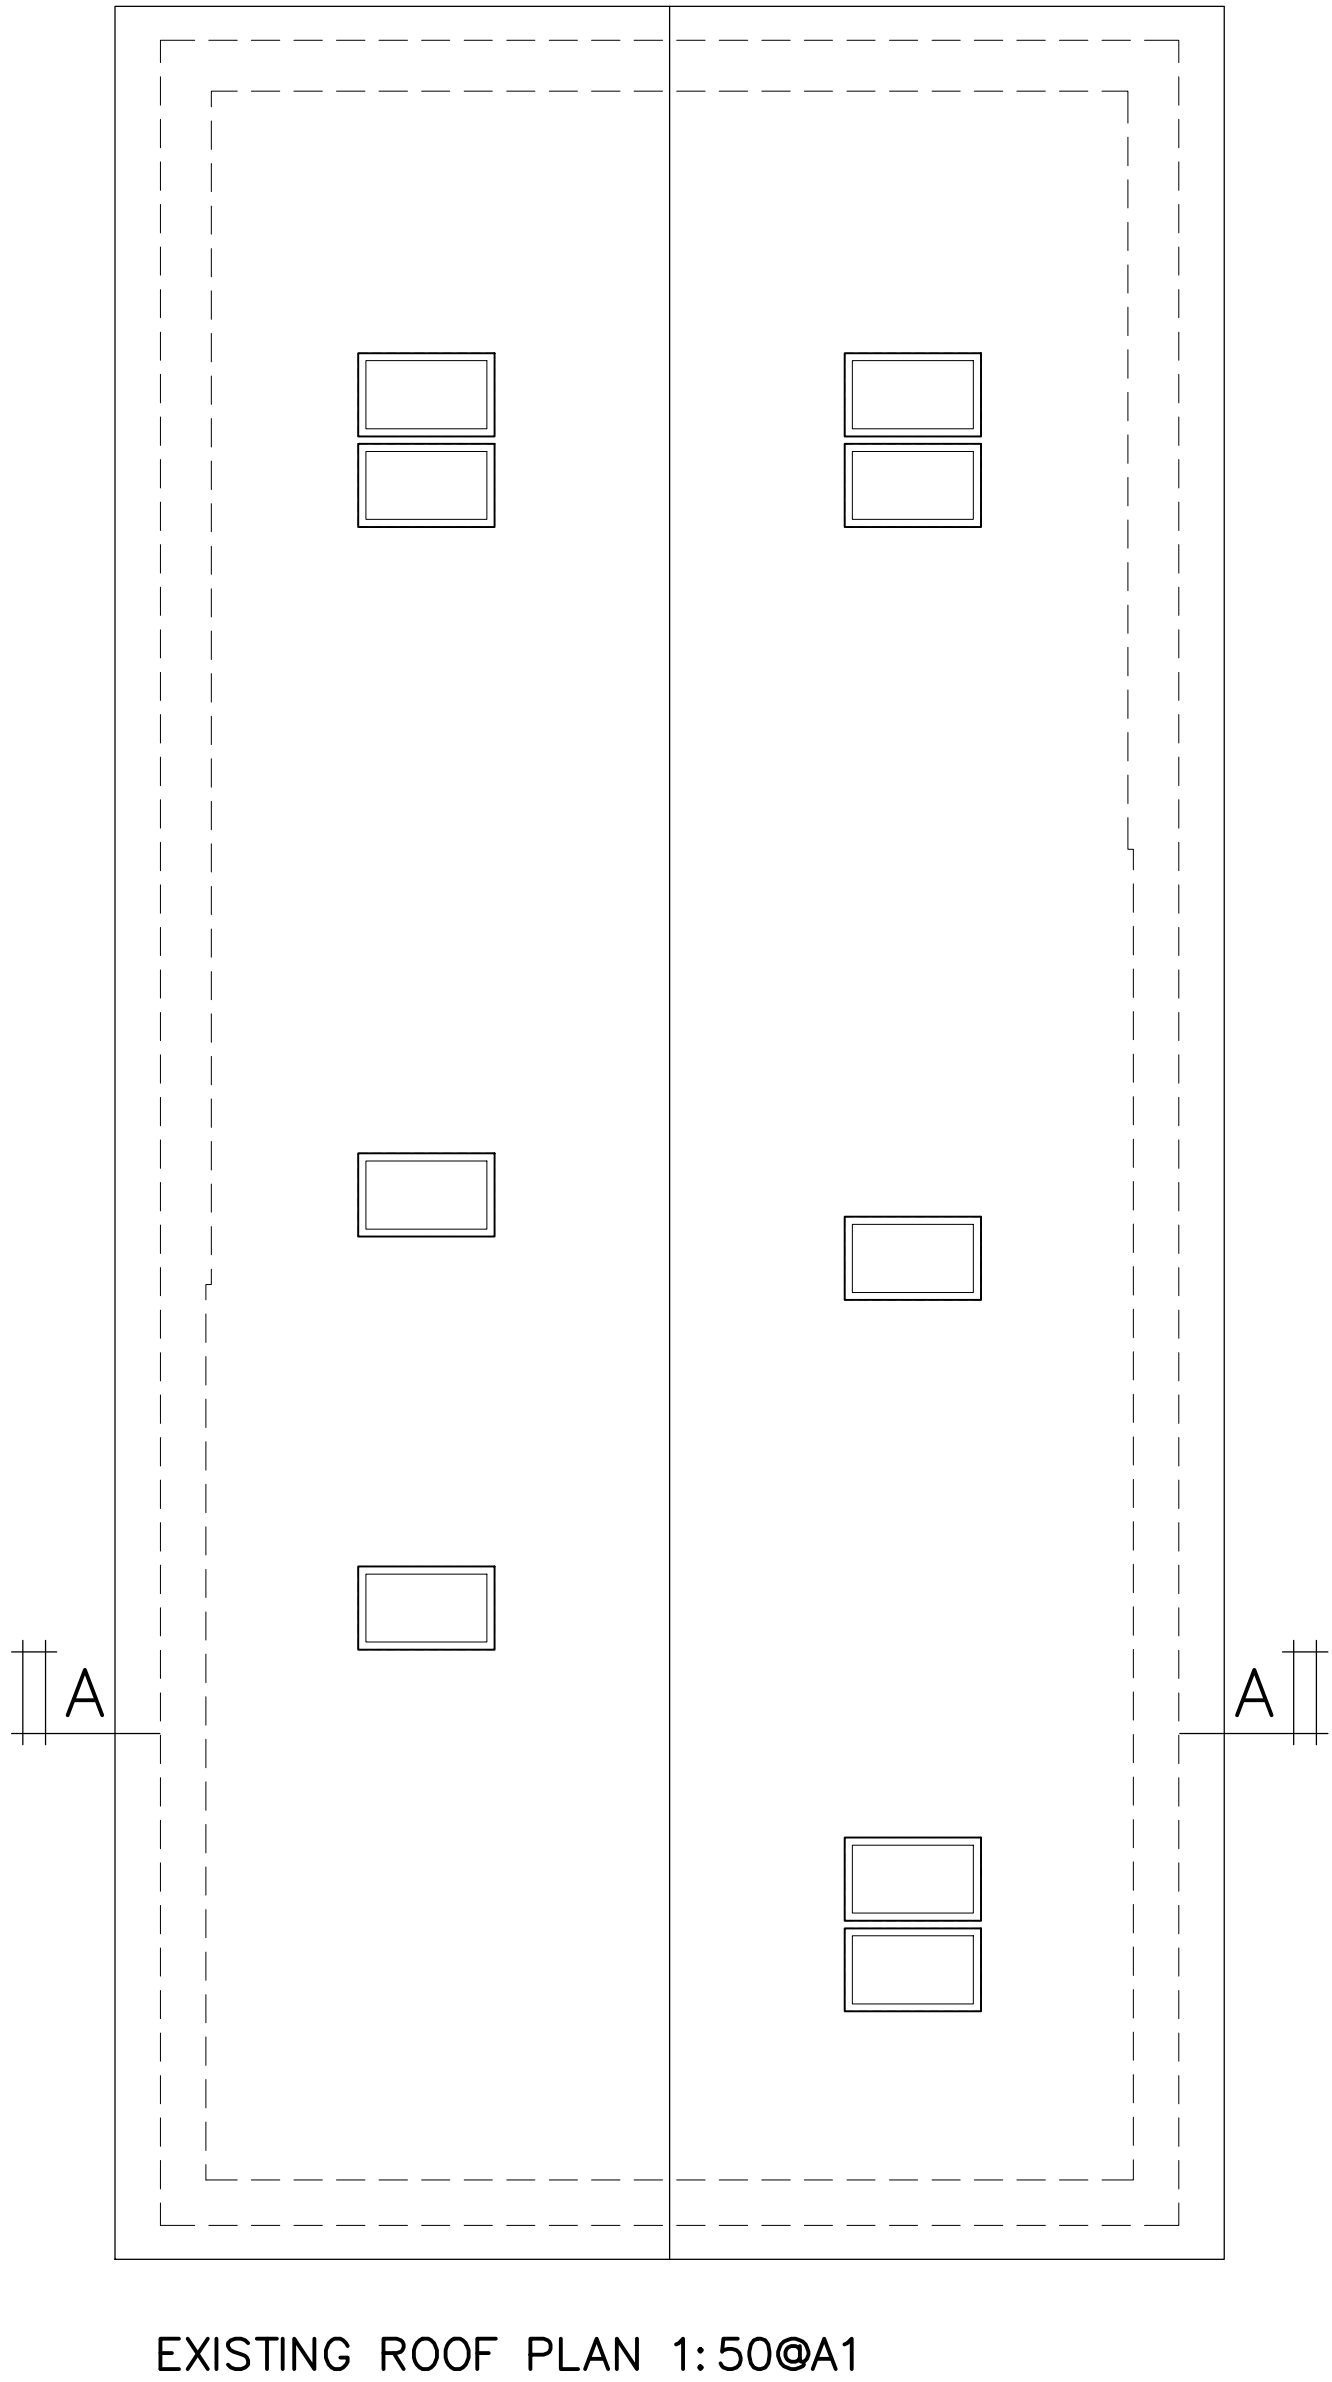
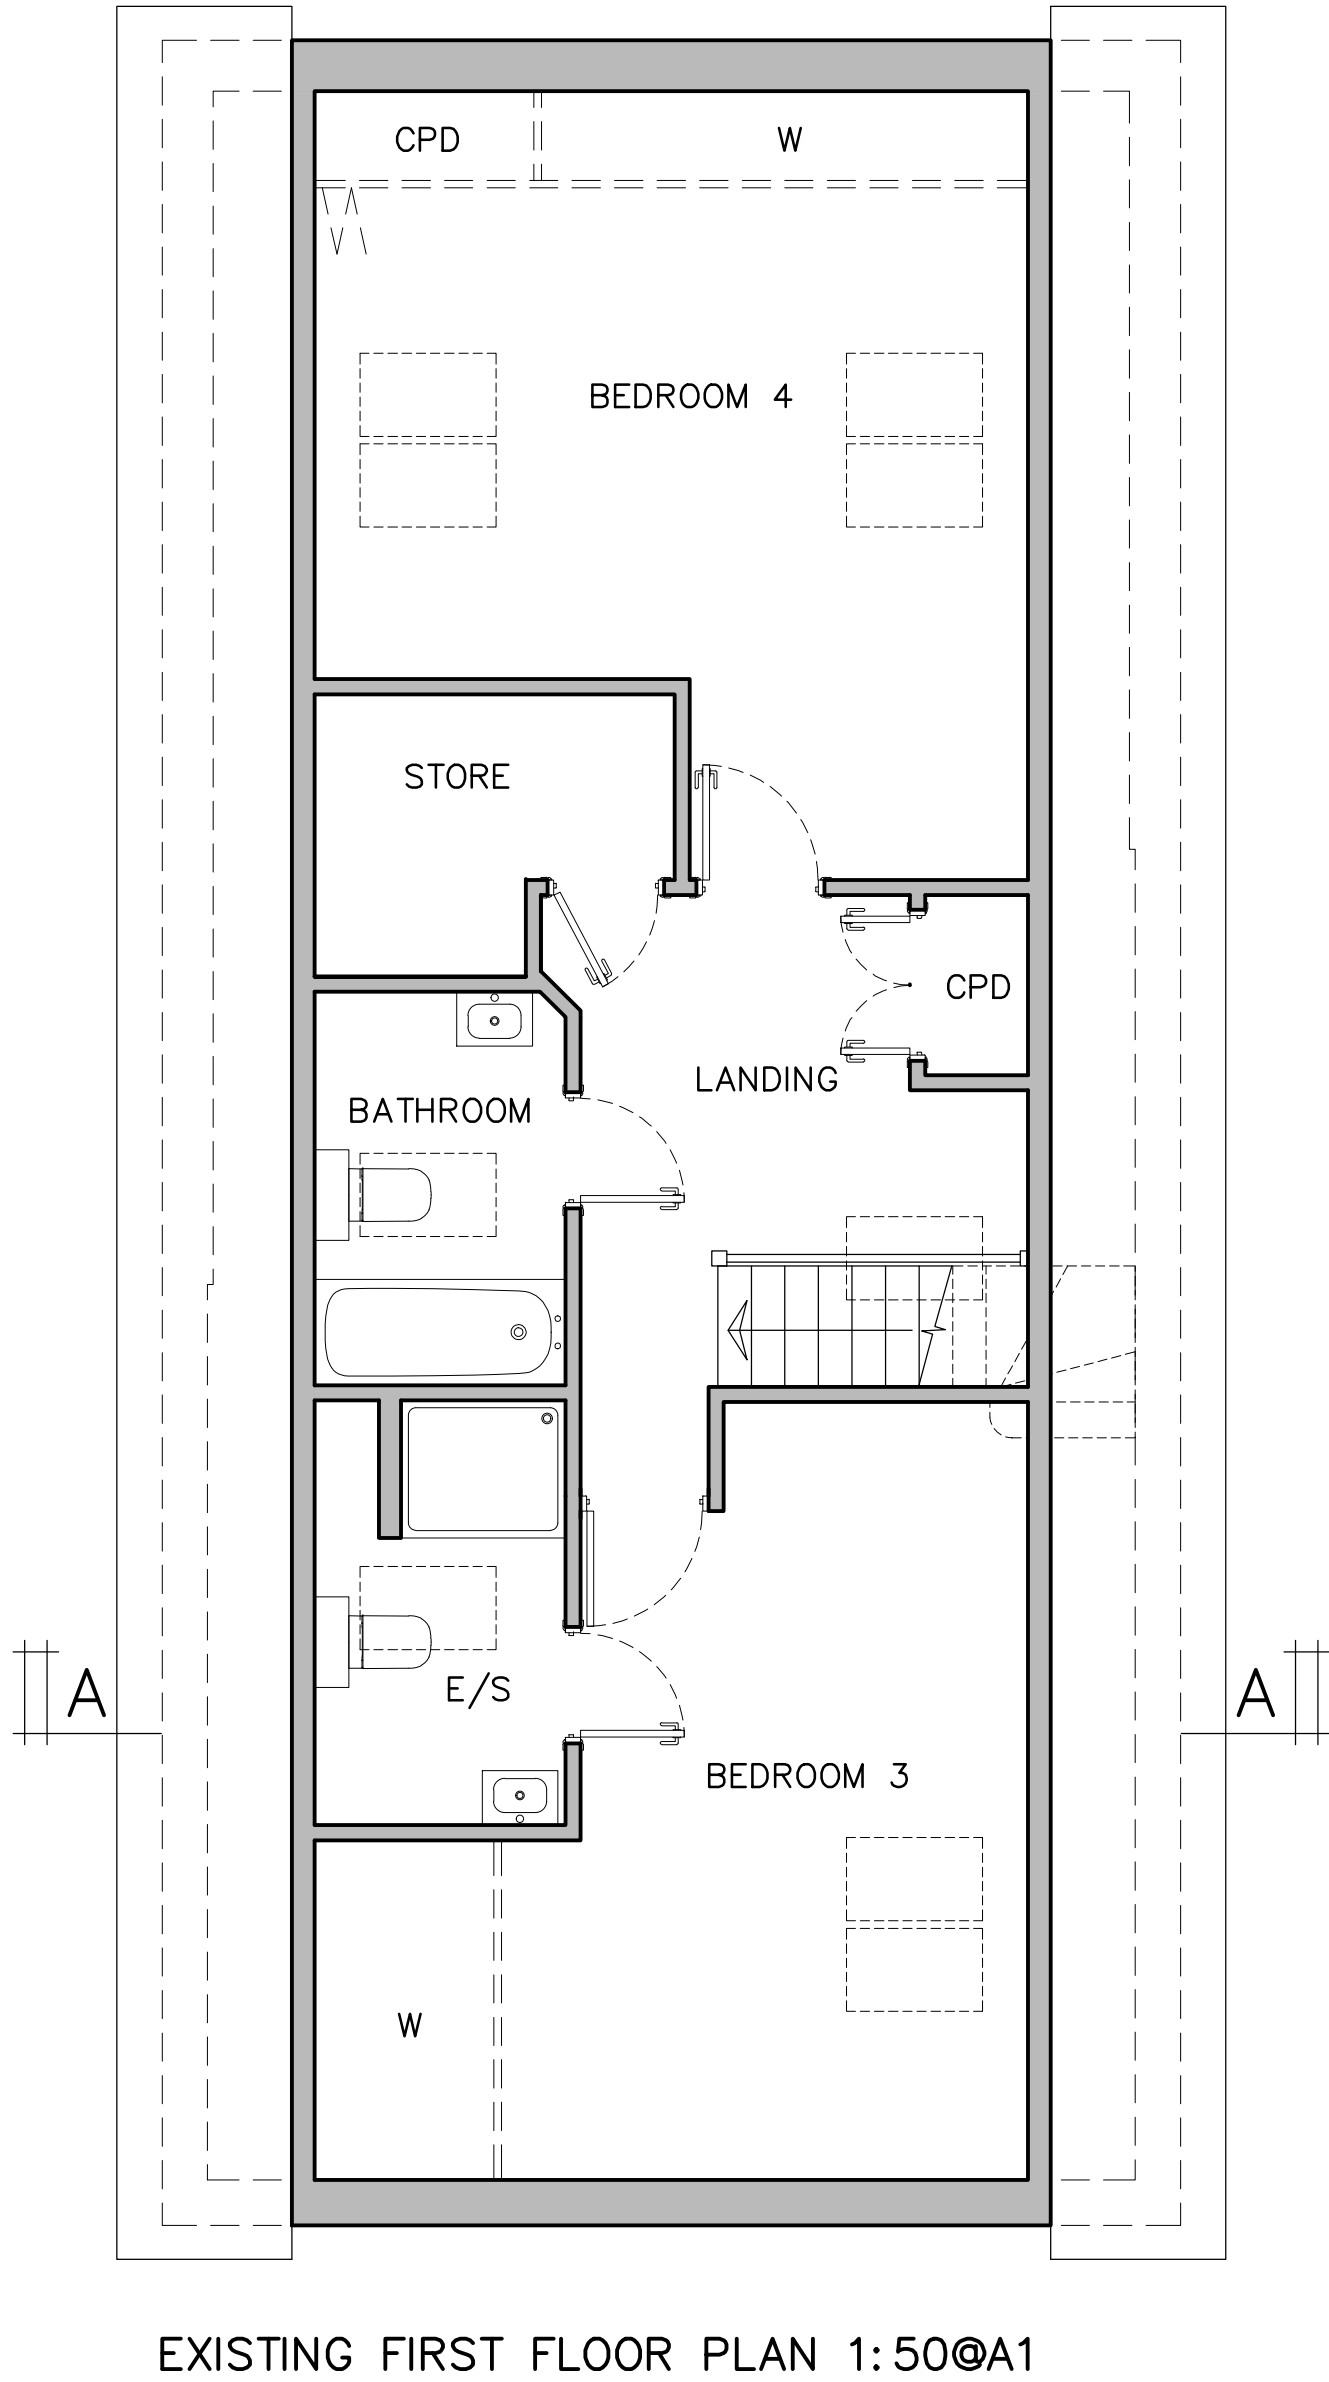
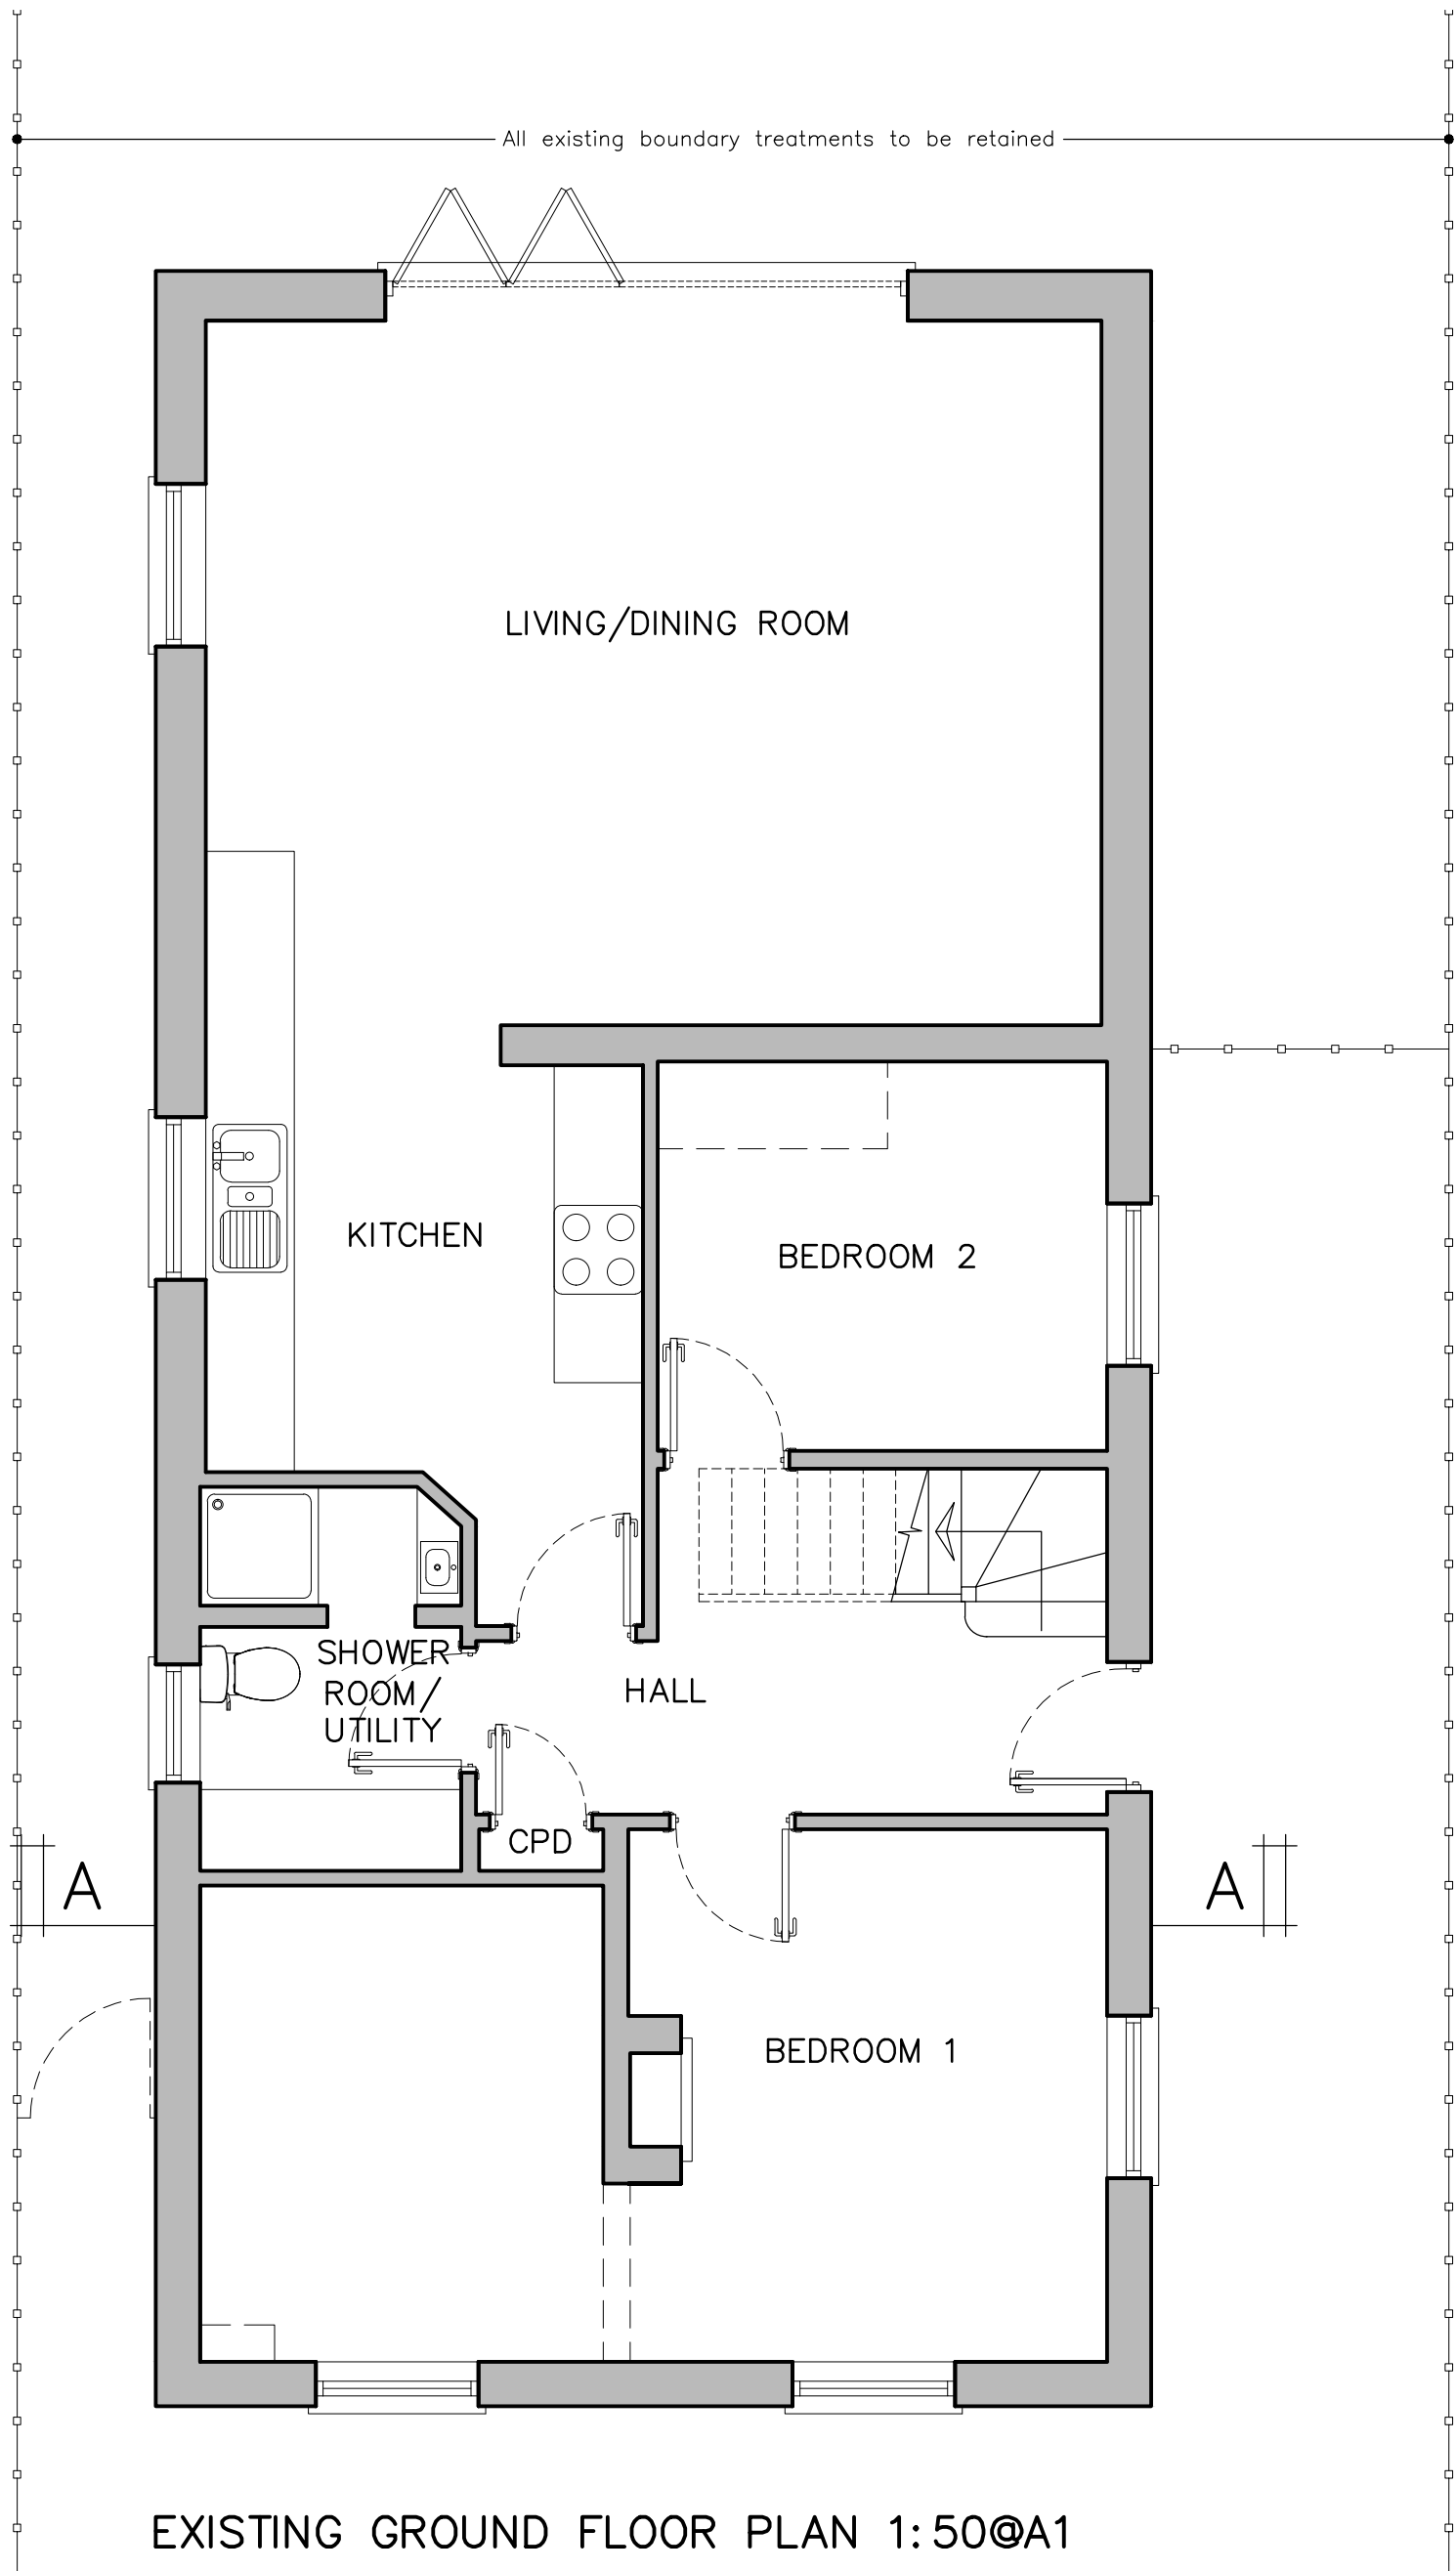


JDB
DESIGN

Architectural Services
E: JDBdesign@hotmail.co.uk
T: +44 (0)7873395257

Project 48 Old Hale Way, Hitchin		Title Existing Plans & Site Location Plan	
Scale As shown @A1	Date Sep 25	Drawn JB	Checked XXX
Drawing No. 264/25/100		Revision -	