
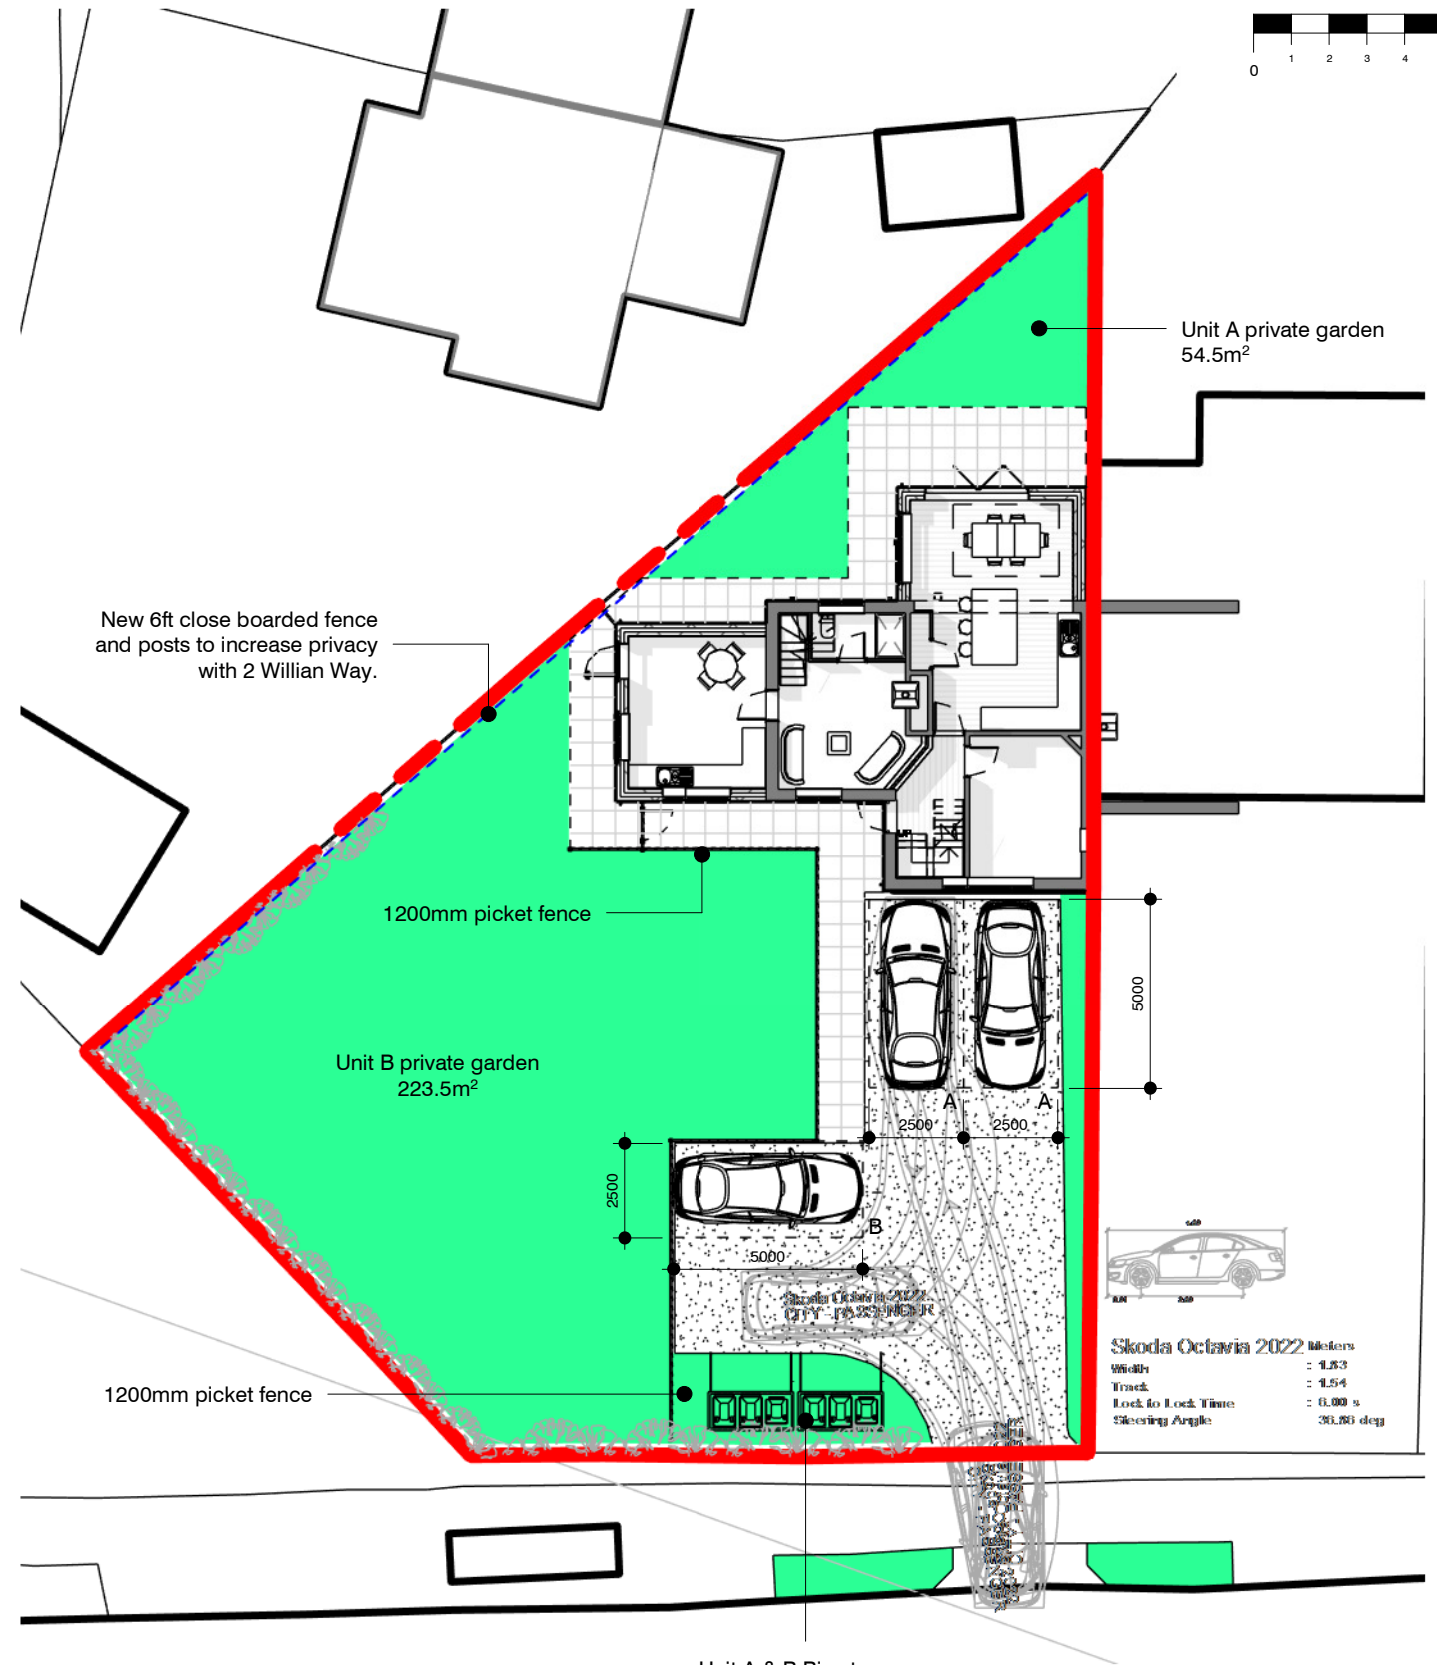


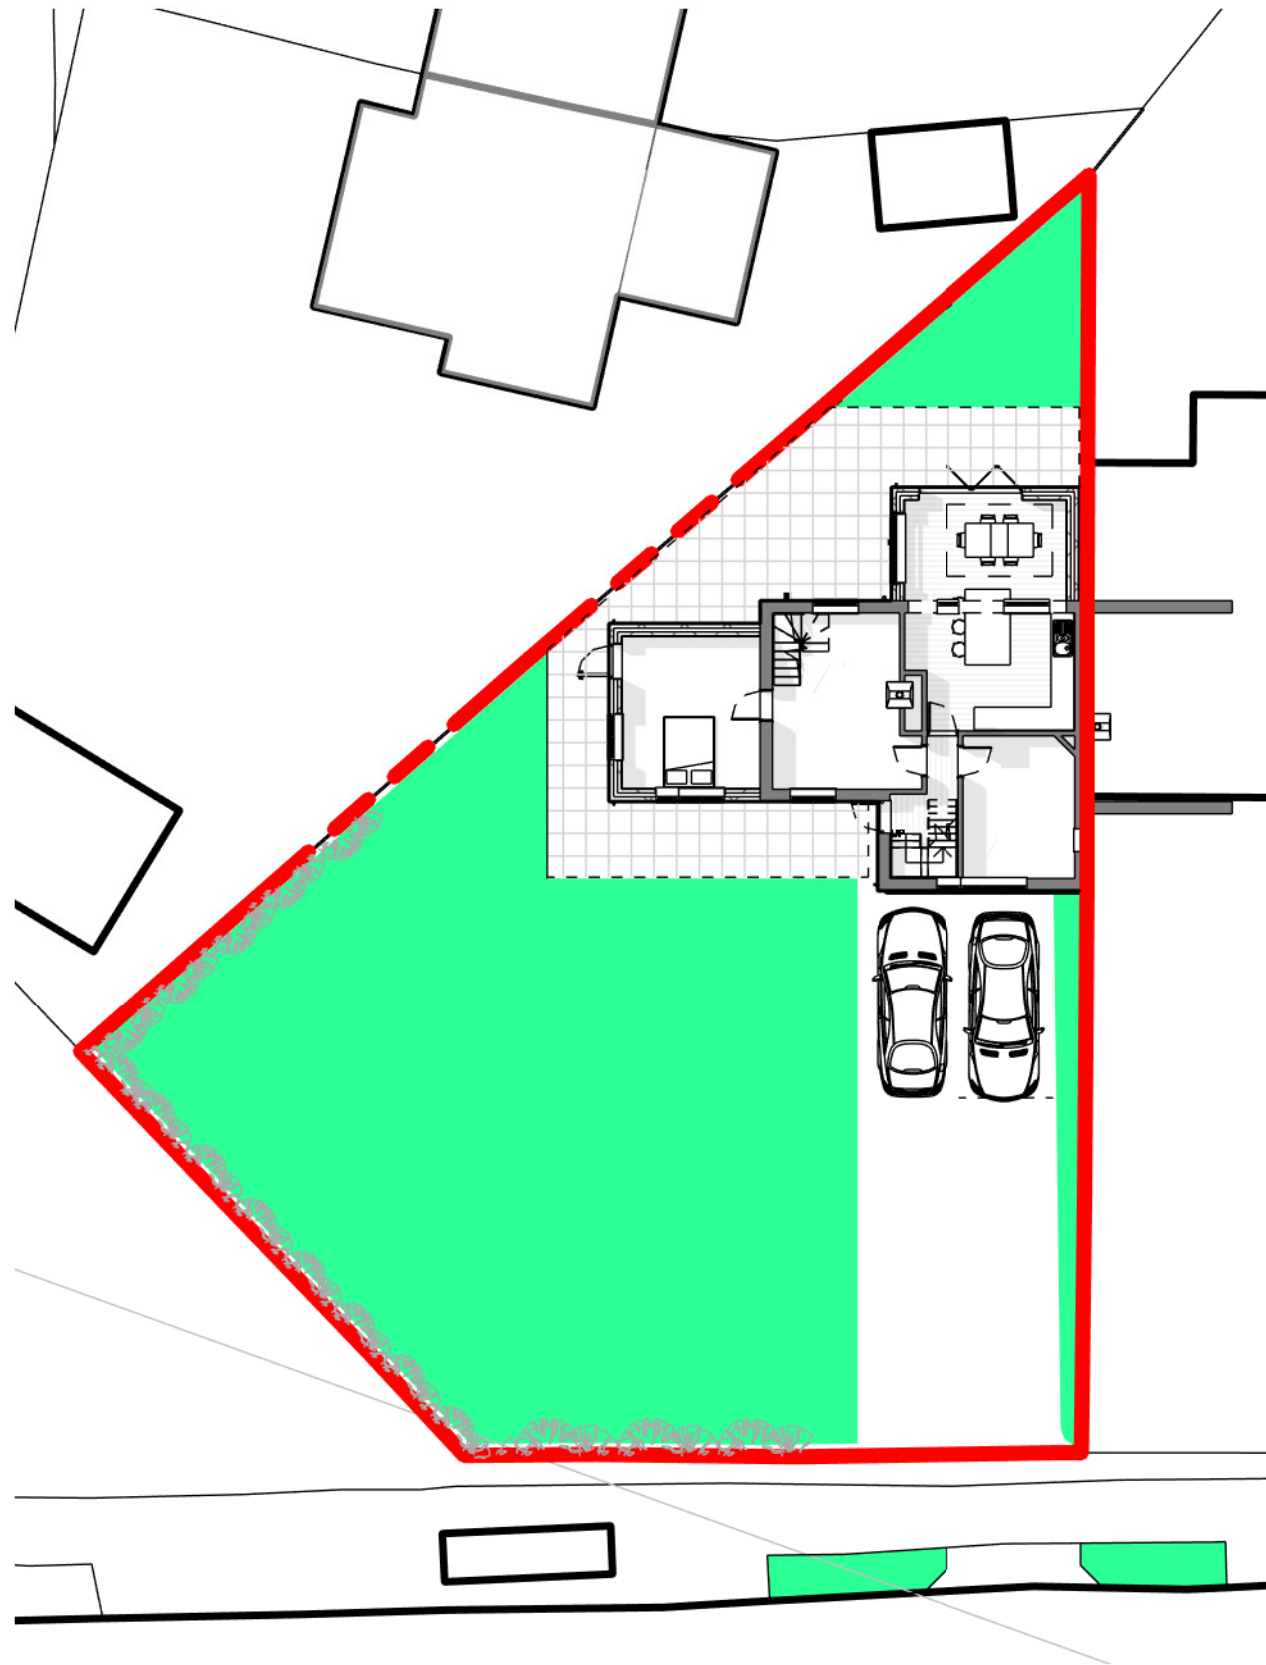

1 SITE - Existing
1 : 200 @A3

2 SITE - Proposed
1 : 200 @A3