





1
PL201
West (front) Elevation - Proposed
1 : 100 @A3

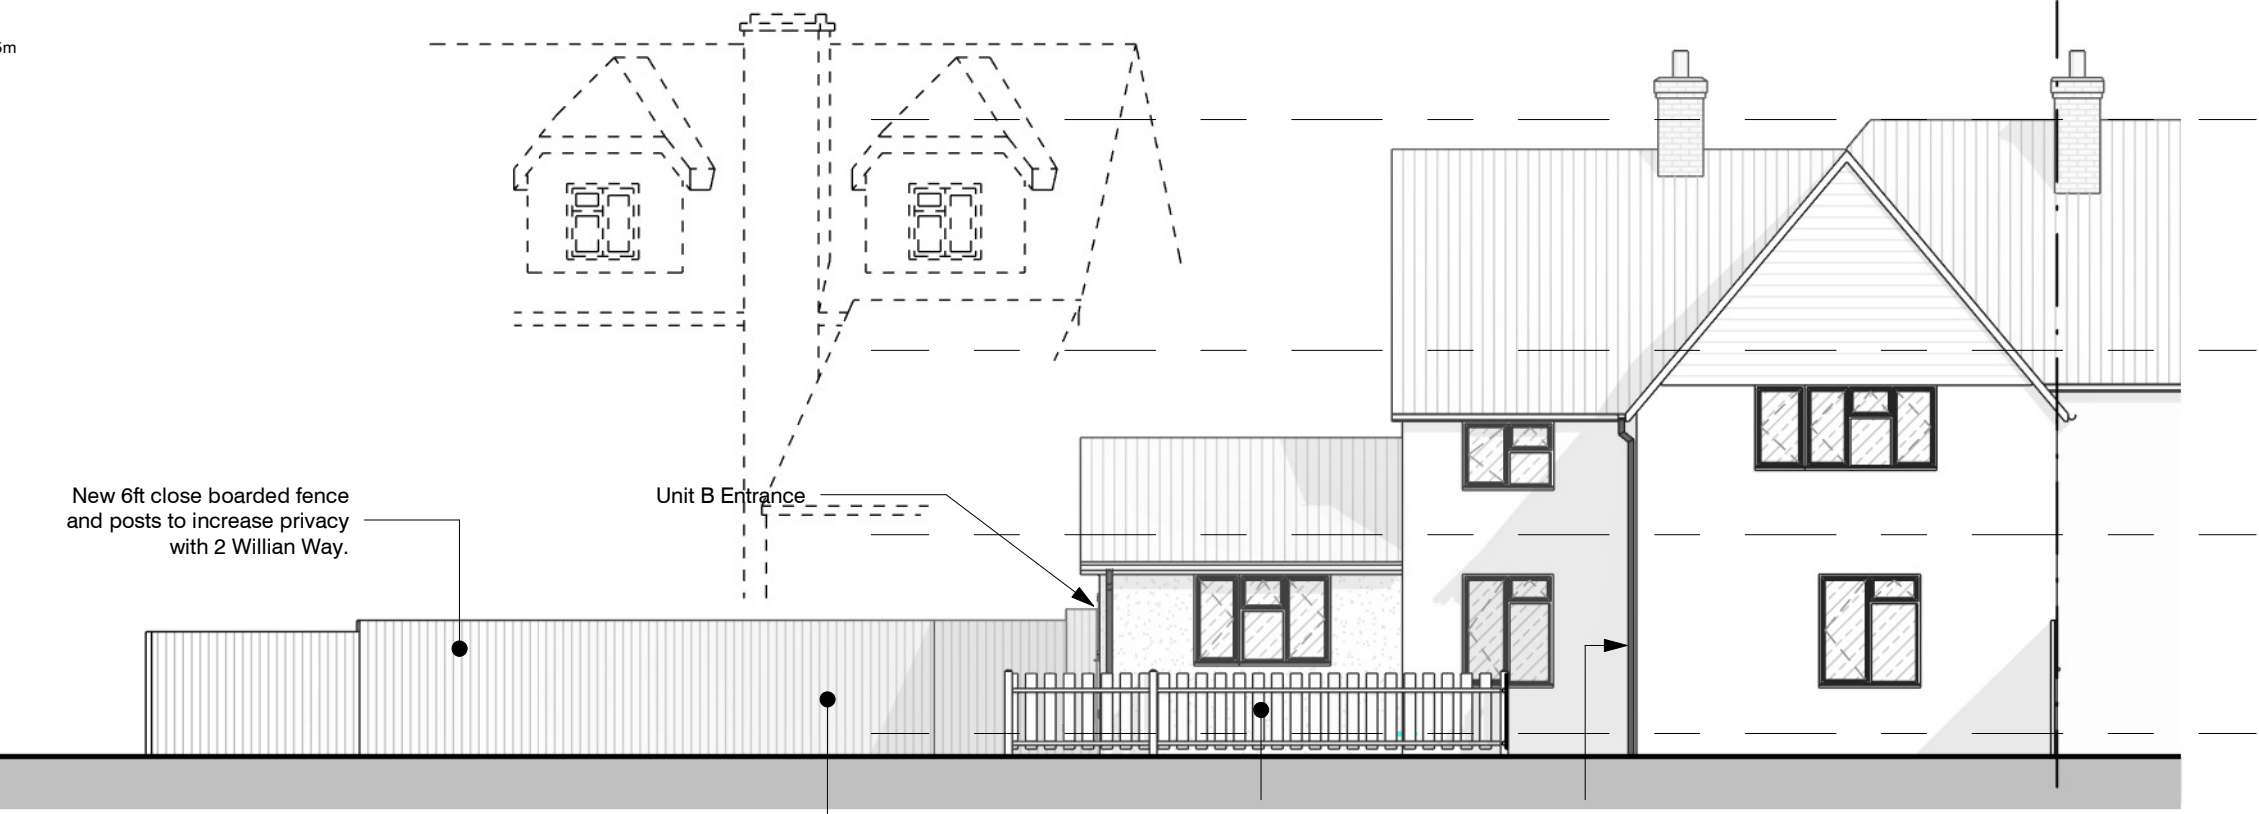

2
PL201
West (side) Elevation - Proposed
1 : 100 @A3

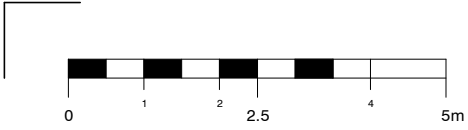

3
East (rear) Elevation - Proposed
1 : 100 @A3

Client:	Chris Hunt
Address:	165 Weston Way, Baldock, SG7 6JG
Sheet Size - A3	

Title:	Proposed Elevations
Status:	Construction

Project number:	CH-2237	Drawing number:	PL211	Revision:	A
Scale:	1 : 100@A3	Drawn by:	Author	Date:	01/19/23
The copyright of this drawing is vested with the author and must not be copied or reproduced without consent. Figures dimensions only to be taken from this drawing. All contractors must visit the site and be responsible for checking all existing conditions and notifying the author of any discrepancies prior to any manufacture or construction work. Note this drawing will only be to scale at stated sheet size.					

Revisions:		Date	08.01.26
Rev -	Description		03.03.26
A	PLANNING ISSUE		
	FENCE NOTES ADDED		



PicklePlanning

1 Sale Drive-
Baldock-SG7 6NS
07843238113
pickleplanning@gmail.com
www.pickleplanning.co.uk

