



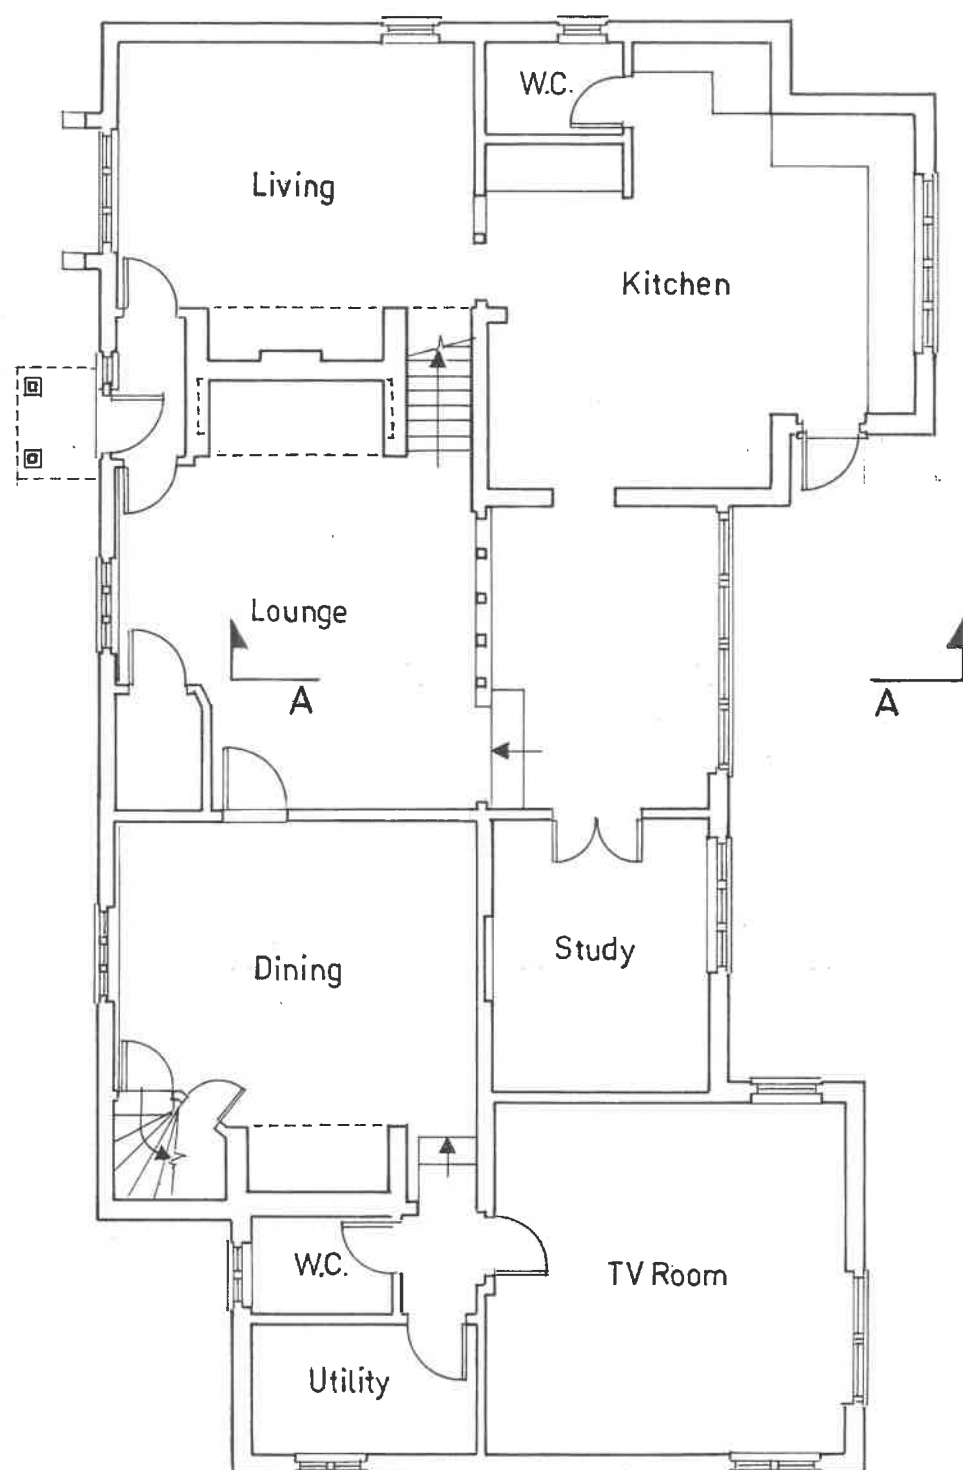

Existing Ground Floor

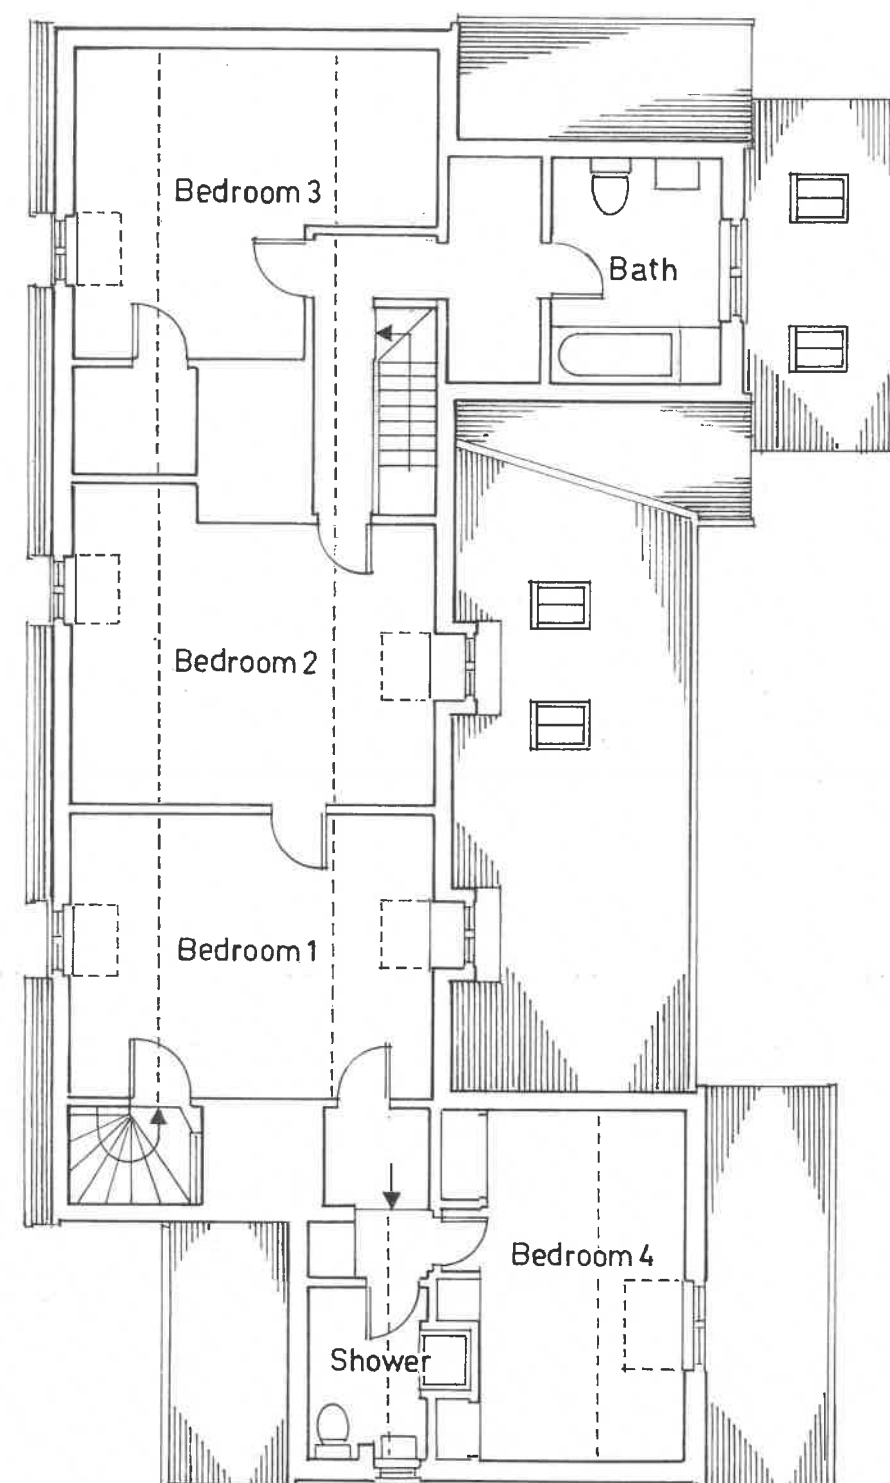

Existing First Floor



Wilson & MacGarry
 11 Church Street
 Thriplow
 Nr. Royston
 Herts SG8 7RE
 Tel : 01763 208002
 e-mail: sean@macgarry.com
 website: wilson.macgarry.com

JOB

ROSE & CROWN HOUSE
 8 CHURCH END
 RUSHDEN
 HERTS SG9 0SG

DRAWING

EXISTING PLANS

DATE SCALE@A3

10/3/26 | 1:100

DRG. NO.

392 / 01