




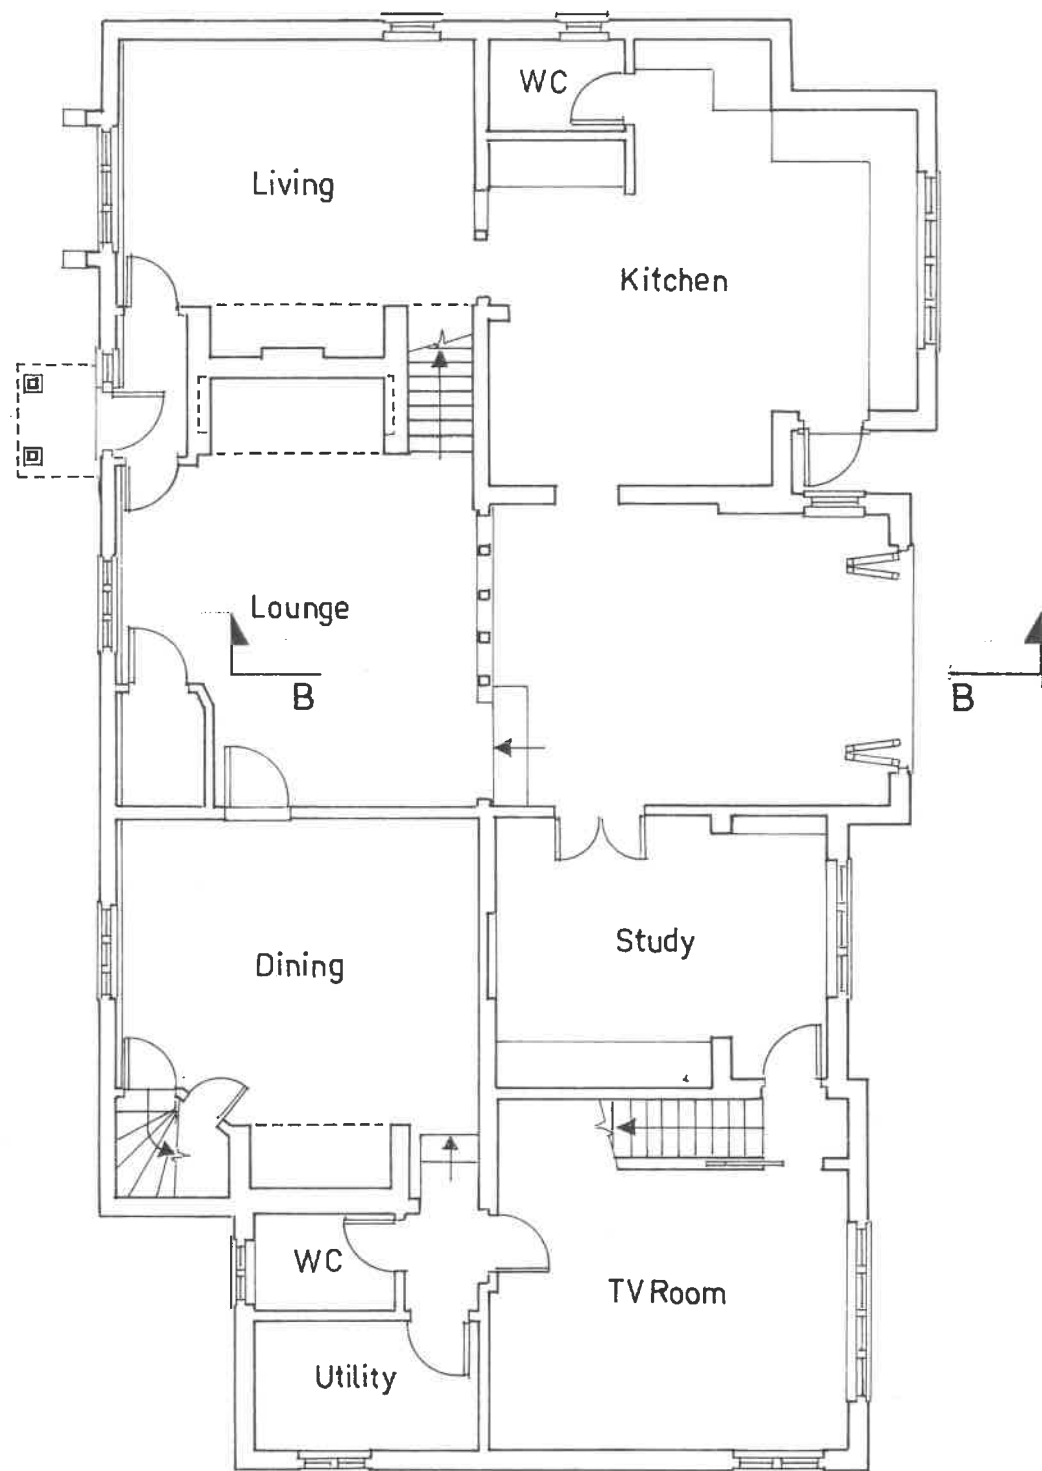

Proposed Ground Floor

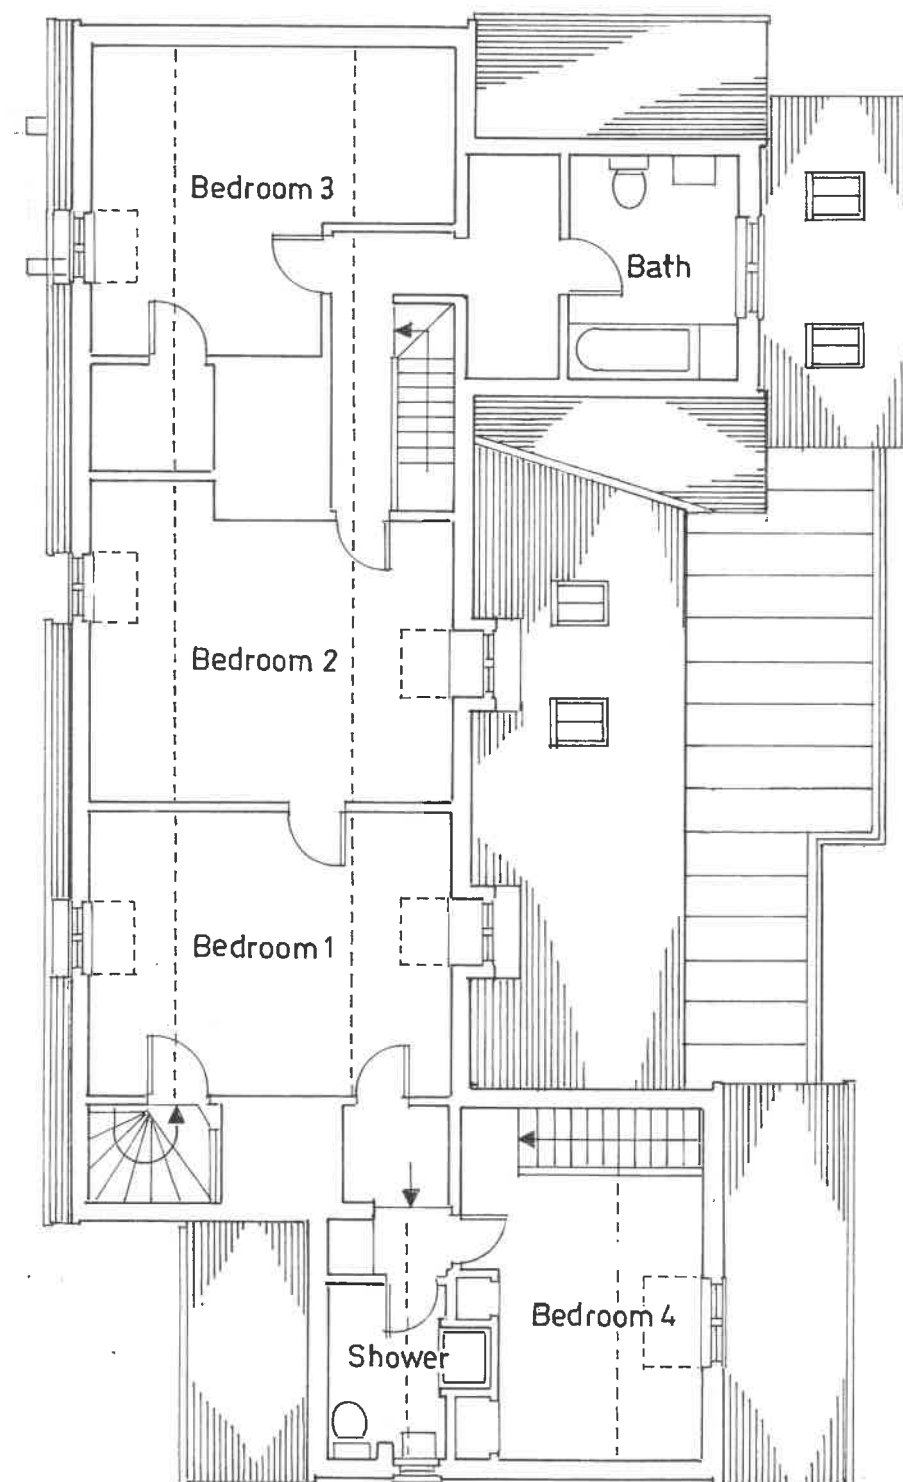

Proposed First Floor

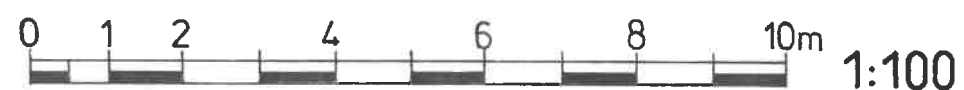

Wilson & MacGarry
11 Church Street
Thripplow
Nr. Royston
Herts SG8 7RE
Tel : 01763 208002
e-mail: sean@macgarry.com
website: wilson.macgarry.com

JOB

ROSE & CROWN HOUSE
8 CHURCH END
RUSHDEN
HERTS SG9 0SG

DRAWING

PROPOSED PLANS

DATE SCALE@A3

30 / 3 / 26 | 1:100

DRG. NO.

392 / 03