


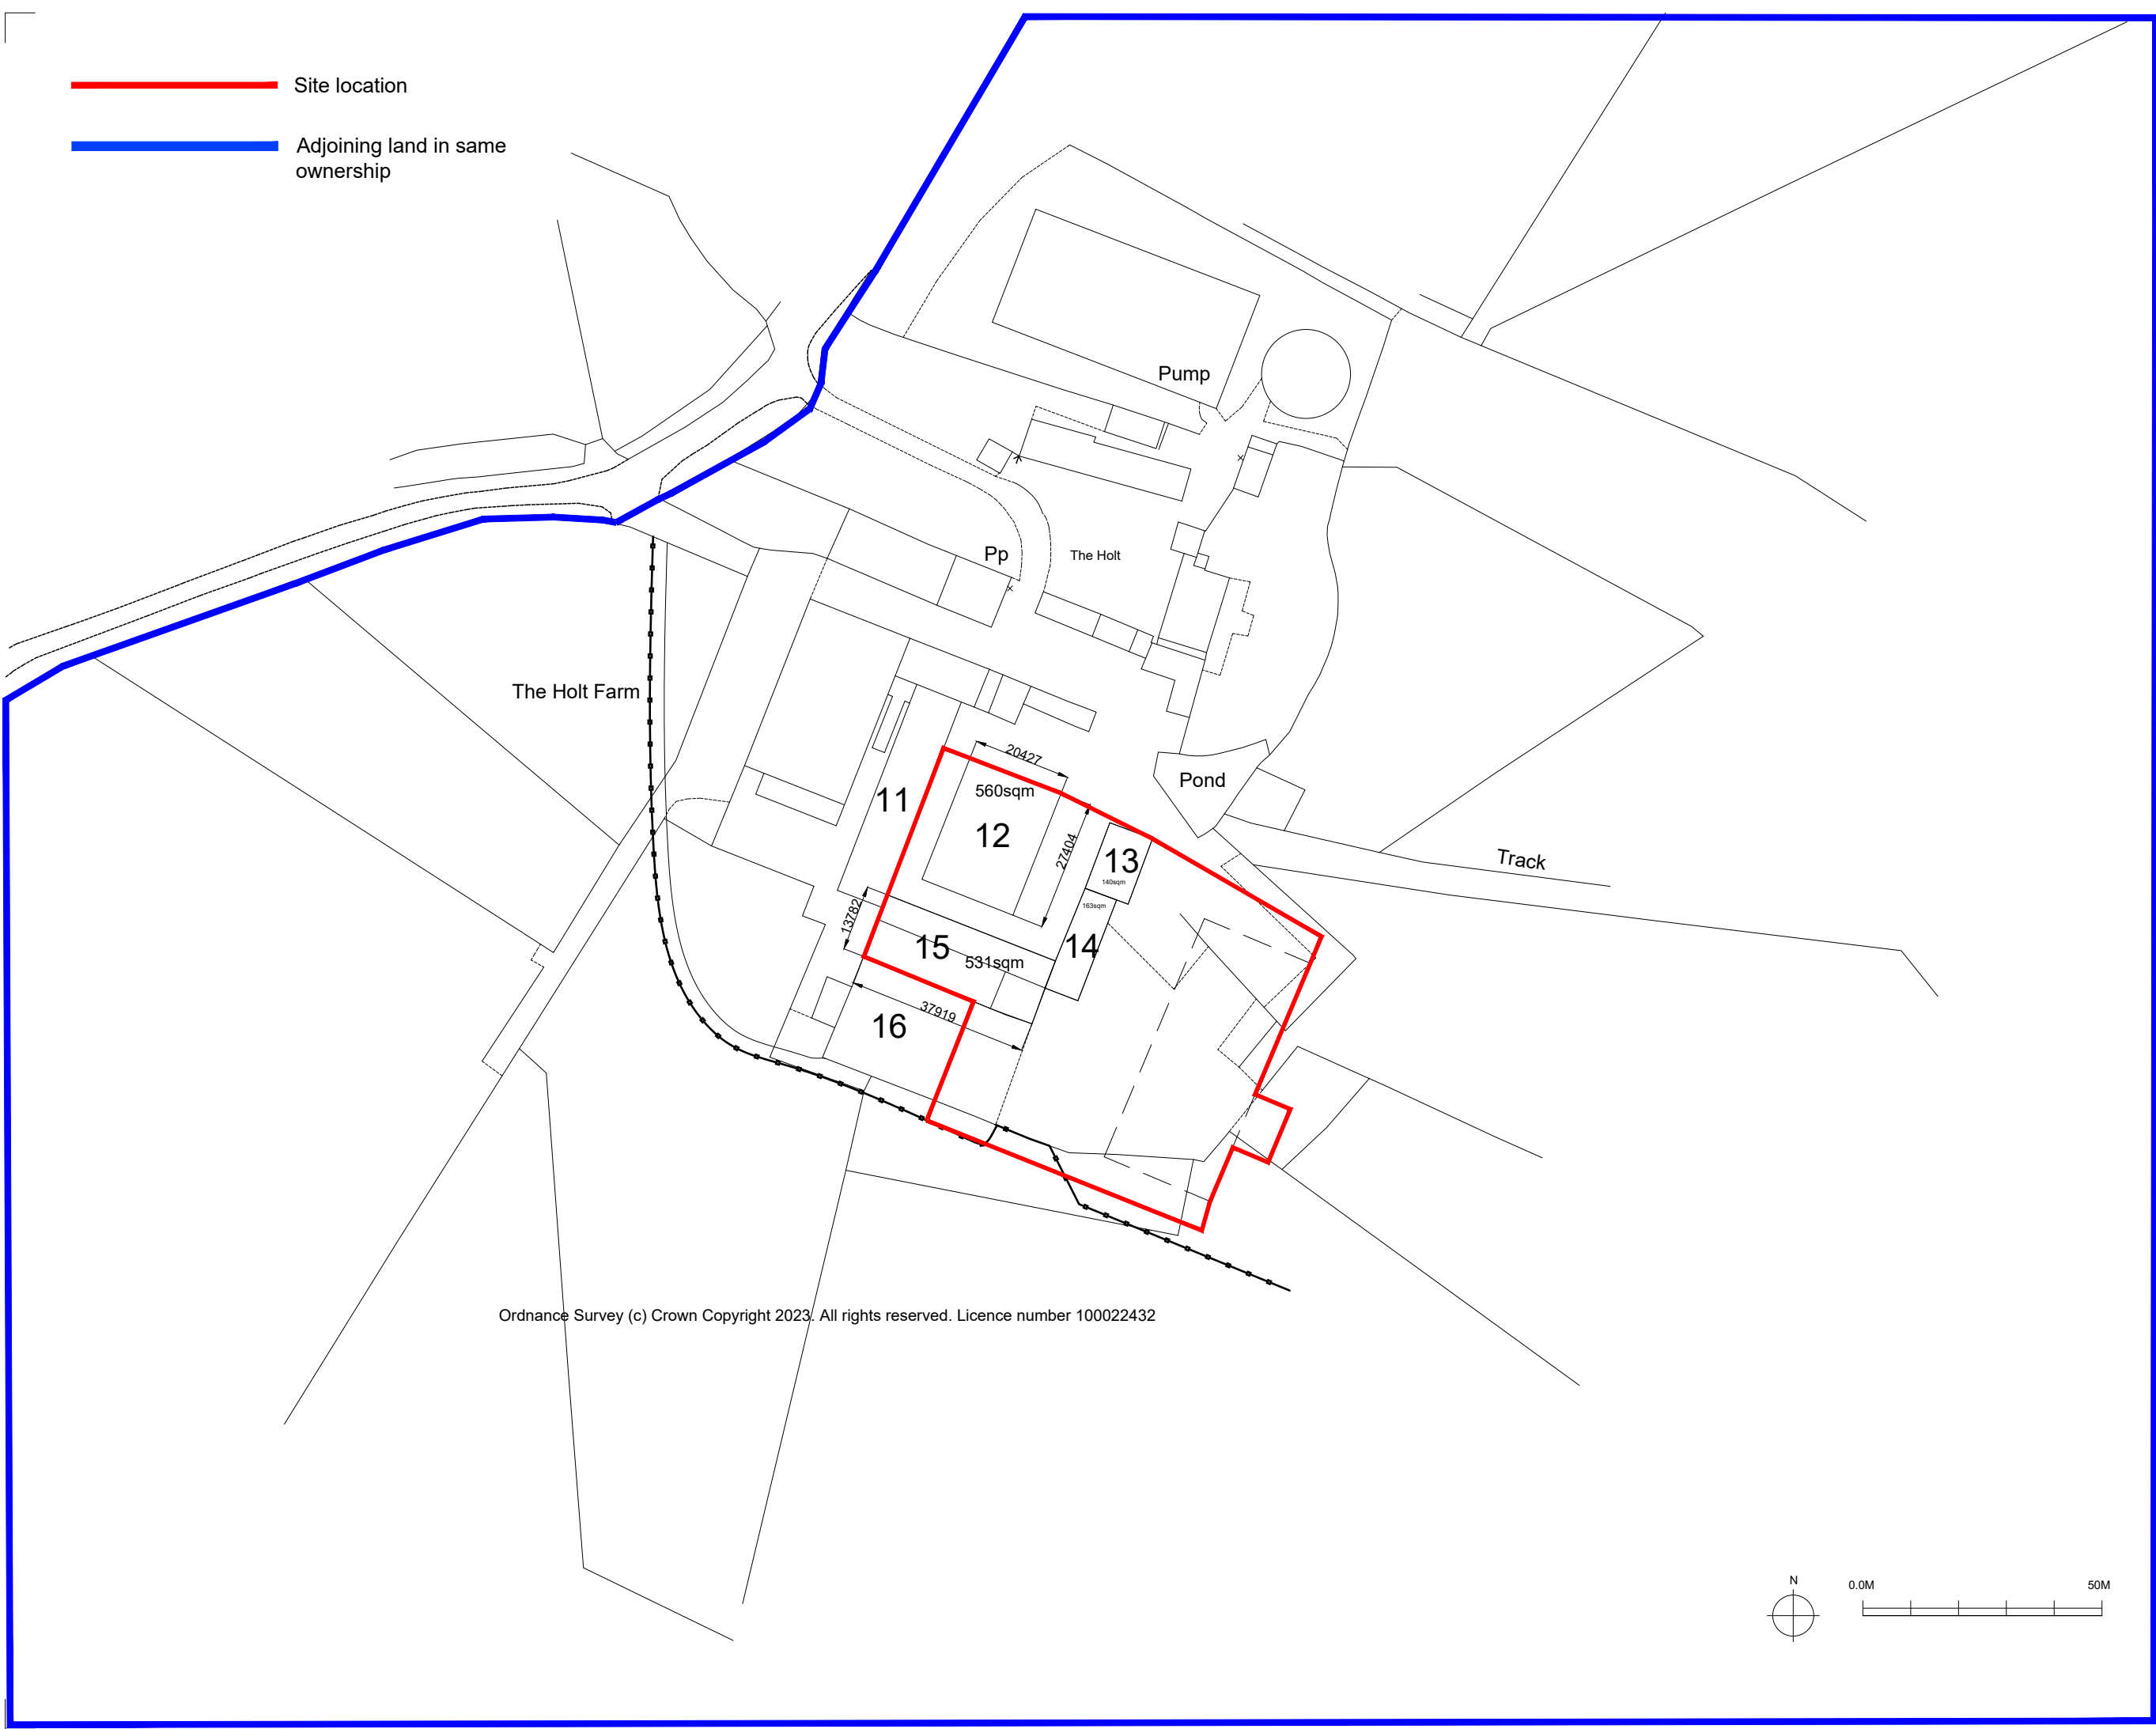

NOTES

1. No dimensions are to be scaled from this drawing.
2. Contractors must verify all figured dimensions on site before commencing any work or making any shop drawings.
3. This drawing is the sole copyright of Savills and no part may be reproduced without the written consent of the above.
4. Site Location Plans are prepared from the Ordnance Survey Map with the sanction of the Controller of H.M. Stationery Office. Crown Copyright Reserved.

Rev	Description	By	Date
Drawing Status			
Planning			
			
ARCHITECTURE & BUILDING CONSULTANCY Savills (UK) Limited Wytham Court, 11 West Way, Botley, Oxford OX2 0QL Telephone: + 44 (0)1865 269000 Fax: + 44 (0)1865 269001 www.savills.co.uk			
Client TOF Corporate -			
Project Holt Farm Proposed Replacement Farm Buildings -			
Drawing Title Site Location Plan - -			
Scale 1/1250	Date March 25	Drawn GLF	Checked RE
Drawing Number 24-44-09	Rev. A	Project Number 691213	

Ordnance Survey (c) Crown Copyright 2023. All rights reserved. Licence number 100022432

