
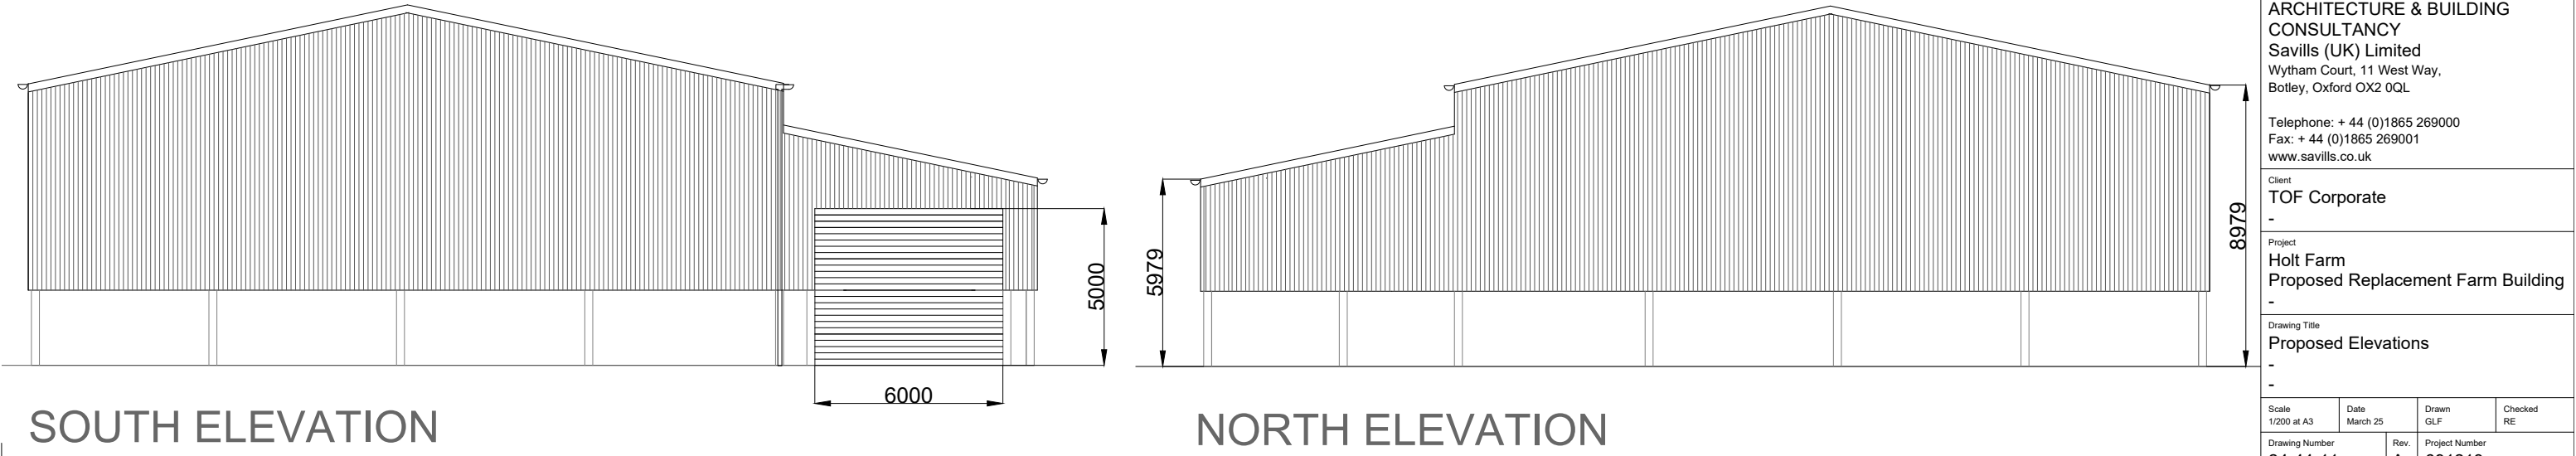
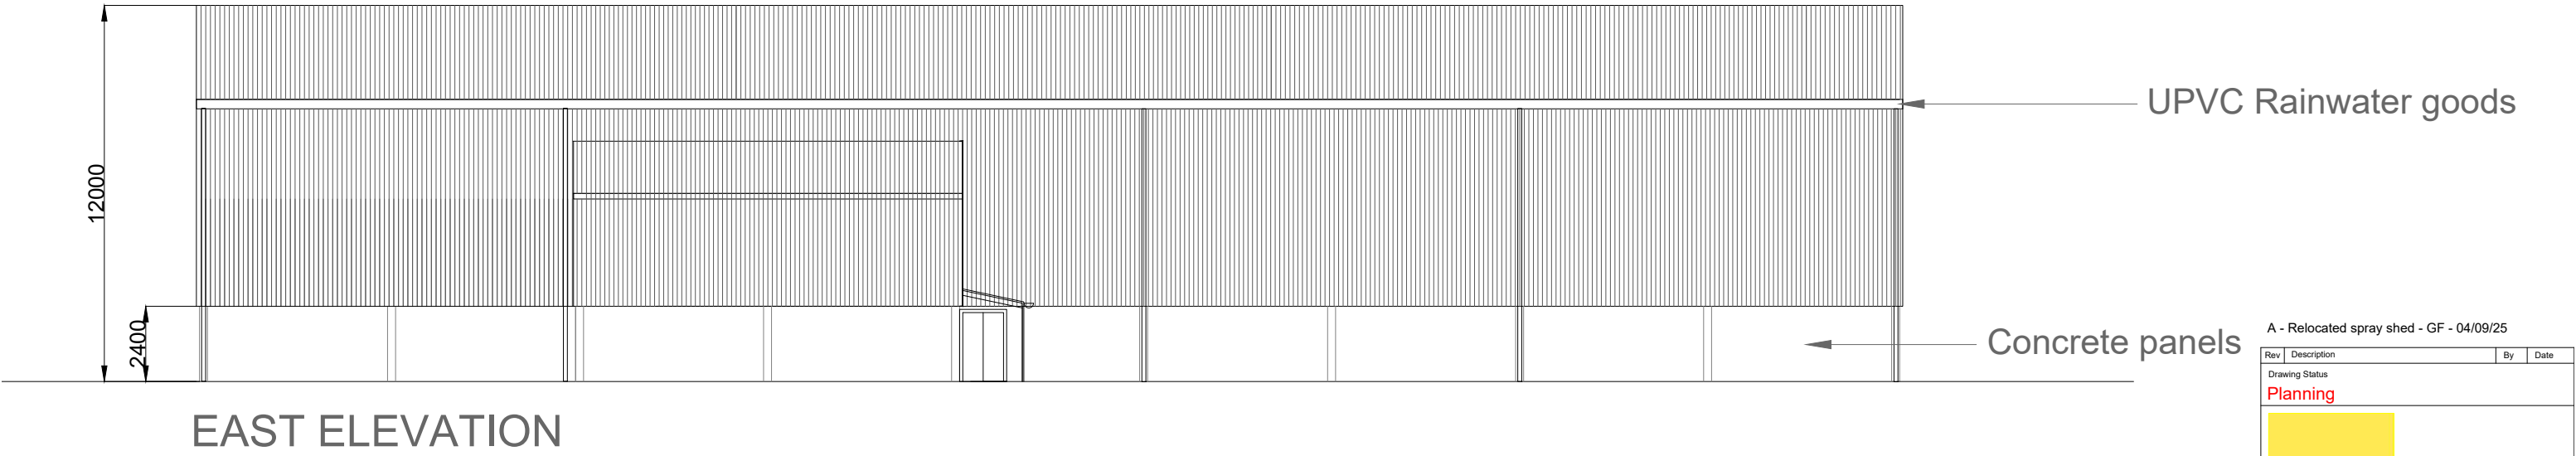
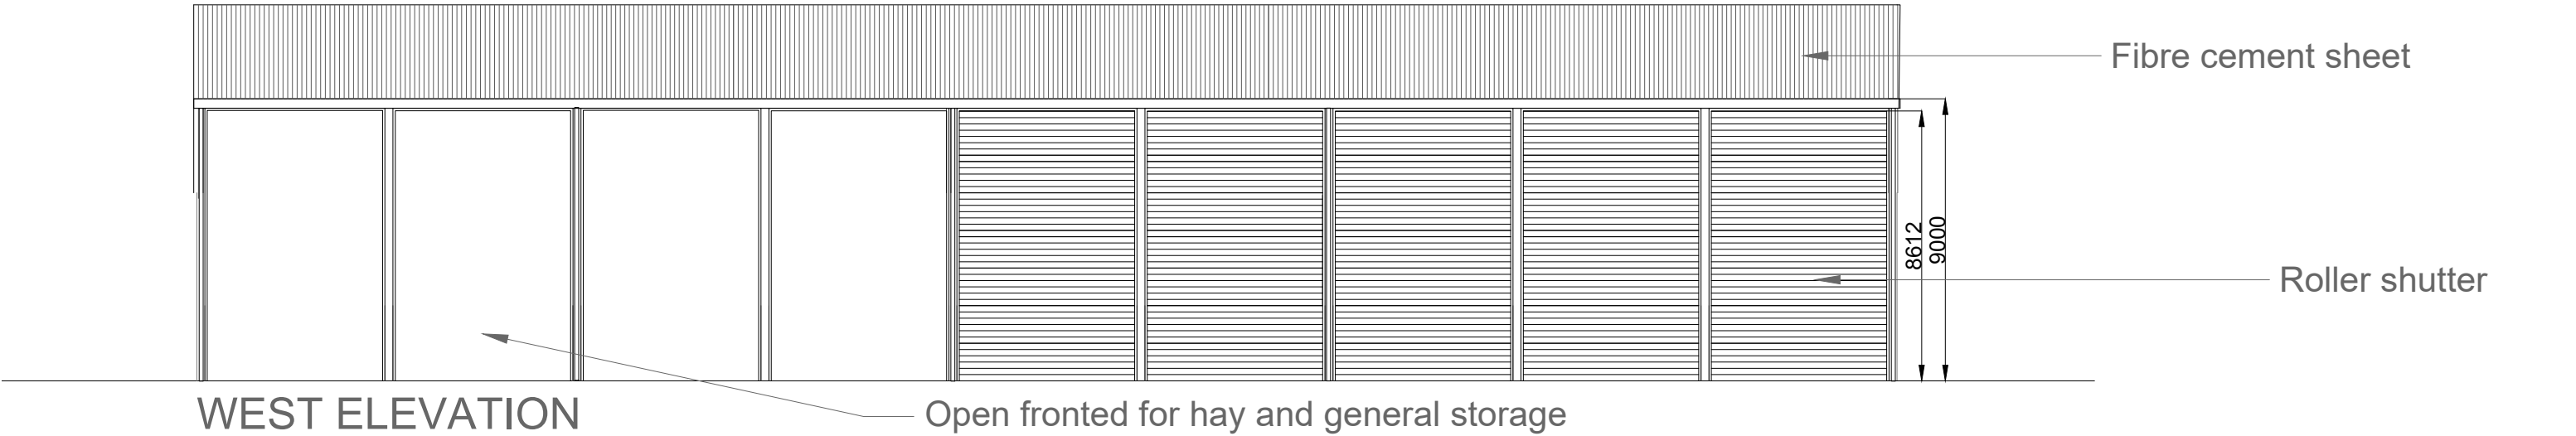


NOTES

1. No dimensions are to be scaled from this drawing.
2. Contractors must verify all figured dimensions on site before commencing any work or making any shop drawings.
3. This drawing is the sole copyright of Savills and no part may be reproduced without the written consent of the above.
4. Site Location Plans are prepared from the Ordnance Survey Map with the sanction of the Controller of H.M. Stationery Office. Crown Copyright Reserved.

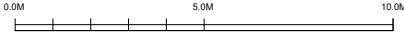

A - Relocated spray shed - GF - 04/09/25

Rev	Description	By	Date
	Drawing Status		
	Planning		



ARCHITECTURE & BUILDING
CONSULTANCY
Savills (UK) Limited
Wytham Court, 11 West Way,
Botley, Oxford OX2 0QL

Telephone: + 44 (0)1865 269000
Fax: + 44 (0)1865 269001
www.savills.co.uk

Client	TOF Corporate
Project	Holt Farm Proposed Replacement Farm Building
Drawing Title	Proposed Elevations

Scale	Date	Drawn	Checked
1/200 at A3	March 25	GLF	RE
Drawing Number	Rev.	Project Number	
24-44-11	A	691213	