
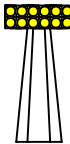
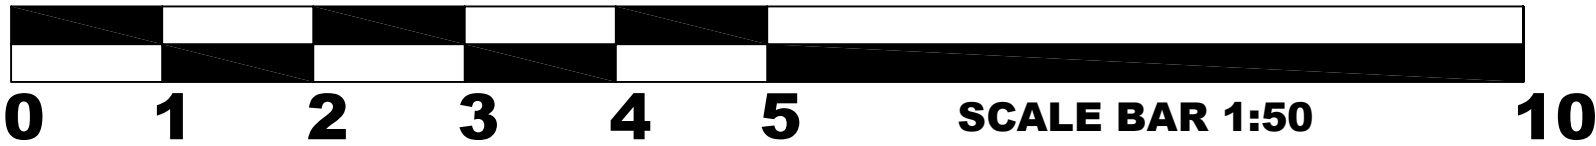


HL250D15F Floodlighting Column mounting
3x Philips Optivision Gen3.5 LED Floodlights

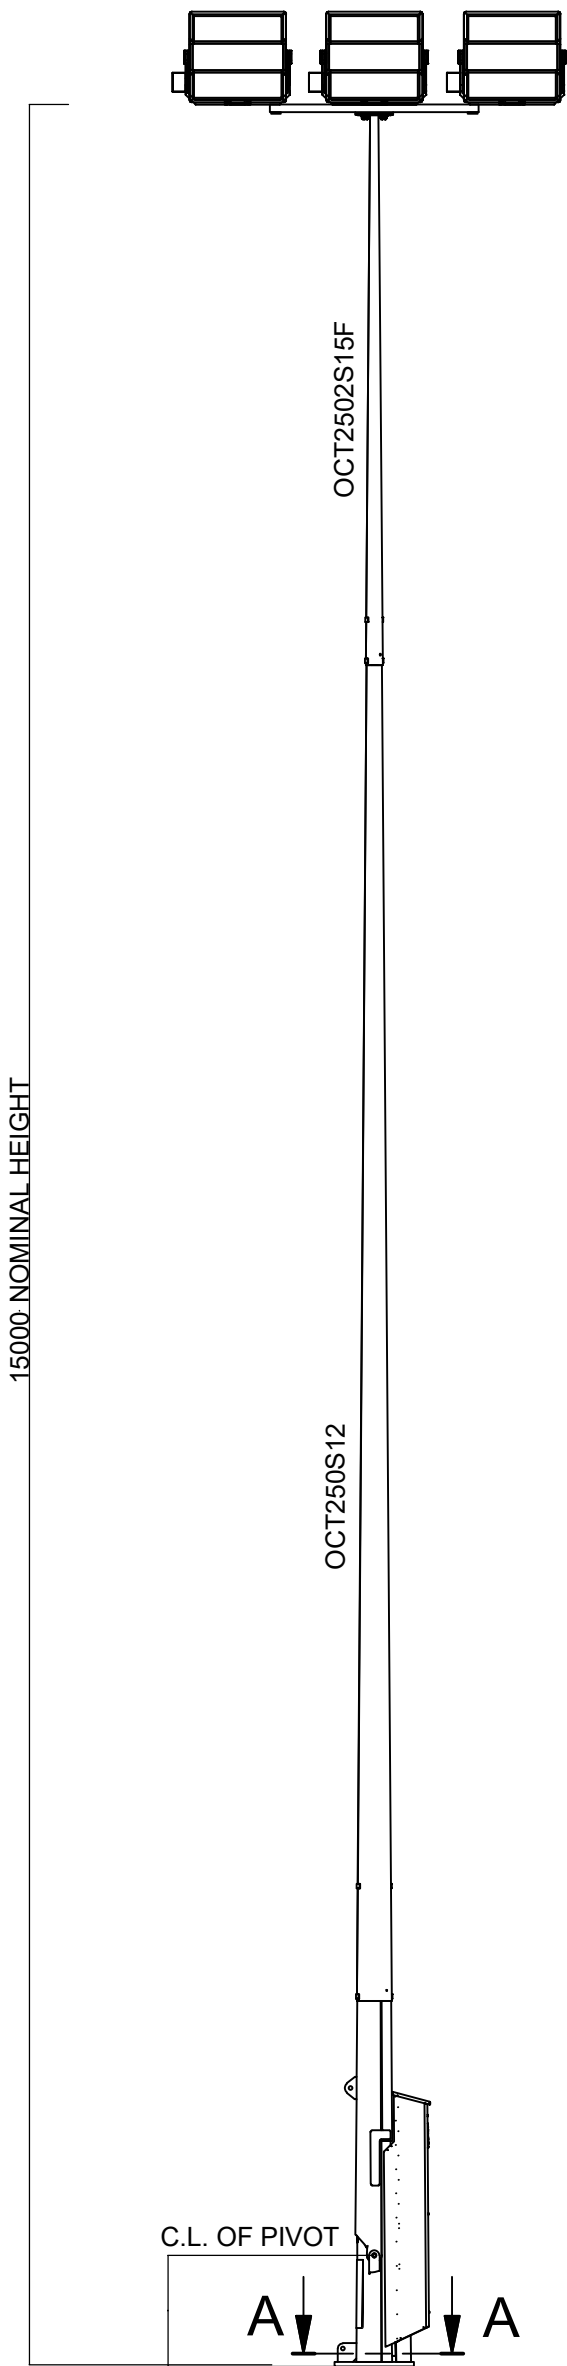

Highlights Floodlighting Ltd
Manor Farm Court
Manor Rd, Lower Sundon
Beds, LU3 3NZ

Tel: 01525 874888
Email: mail@highlights.co.uk

Project Name:

Hitchin RFC Elevations Lighting Columns 1+6

Design by:
Andy Collins

Drawing No:
HRFC E1

Date:
12-05-2026

Scale:
1: 50@A3

Revision:
0