REPRODUCTION NOTICE
This drawing is the property of RAM DESIGN and must not be copied or passed to a third party, in whole or part, without prior written consent of RAM DESIGN.

NOTES
1: This drawing is copyright © 2017
2: All dimensions to be checked and confirmed on site.
3: This drawing is not to be scaled.
4: All work and materials to be in accordance with the current Building Regulations and to comply with all the relevent codes of practice and where applicable the current edition of the relevent British Standard.

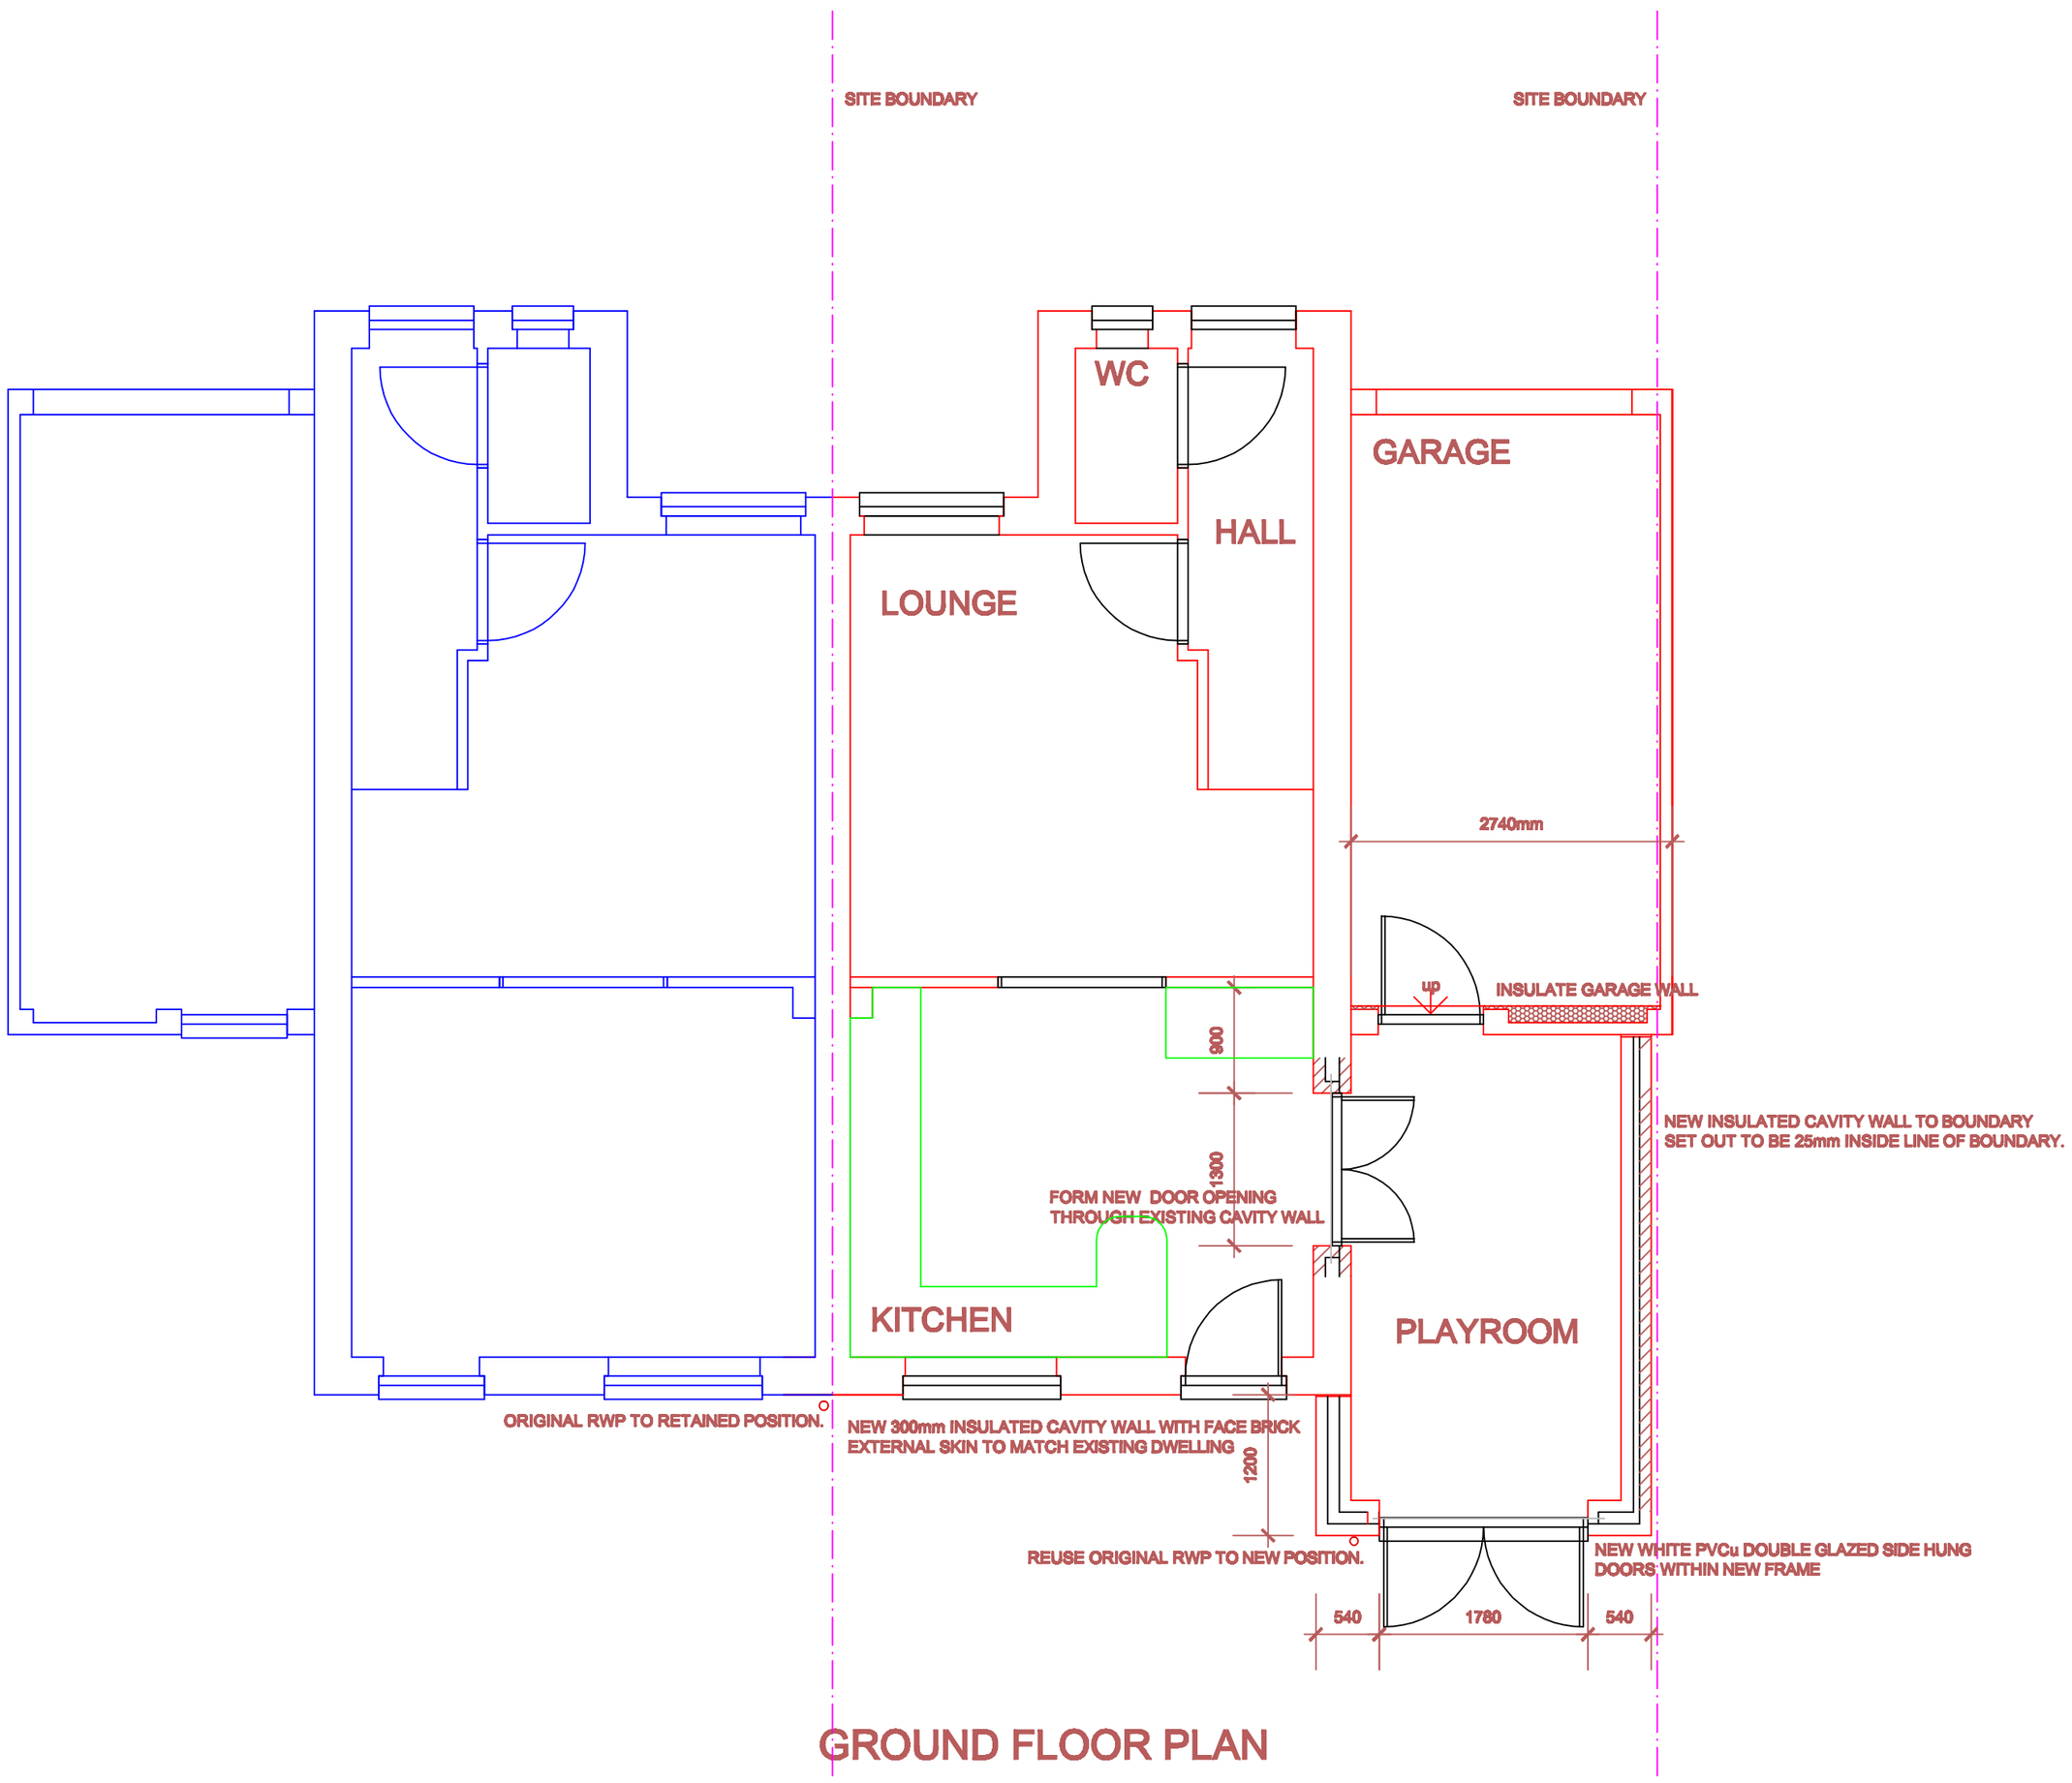

GROUND FLOOR PLAN

10 KNOTT CLOSE STEVENAGE
PROPOSED ALTERATIONS
PLAN
1:50
MARCH 2017
KF0317.PL10