


Location Plan

Site Address: Hitchin Swimming Pool, Fishponds Road, Hitchin, SG5 1HA

Date Produced: 23-Jul-2025

Scale: 1:1250 @A4

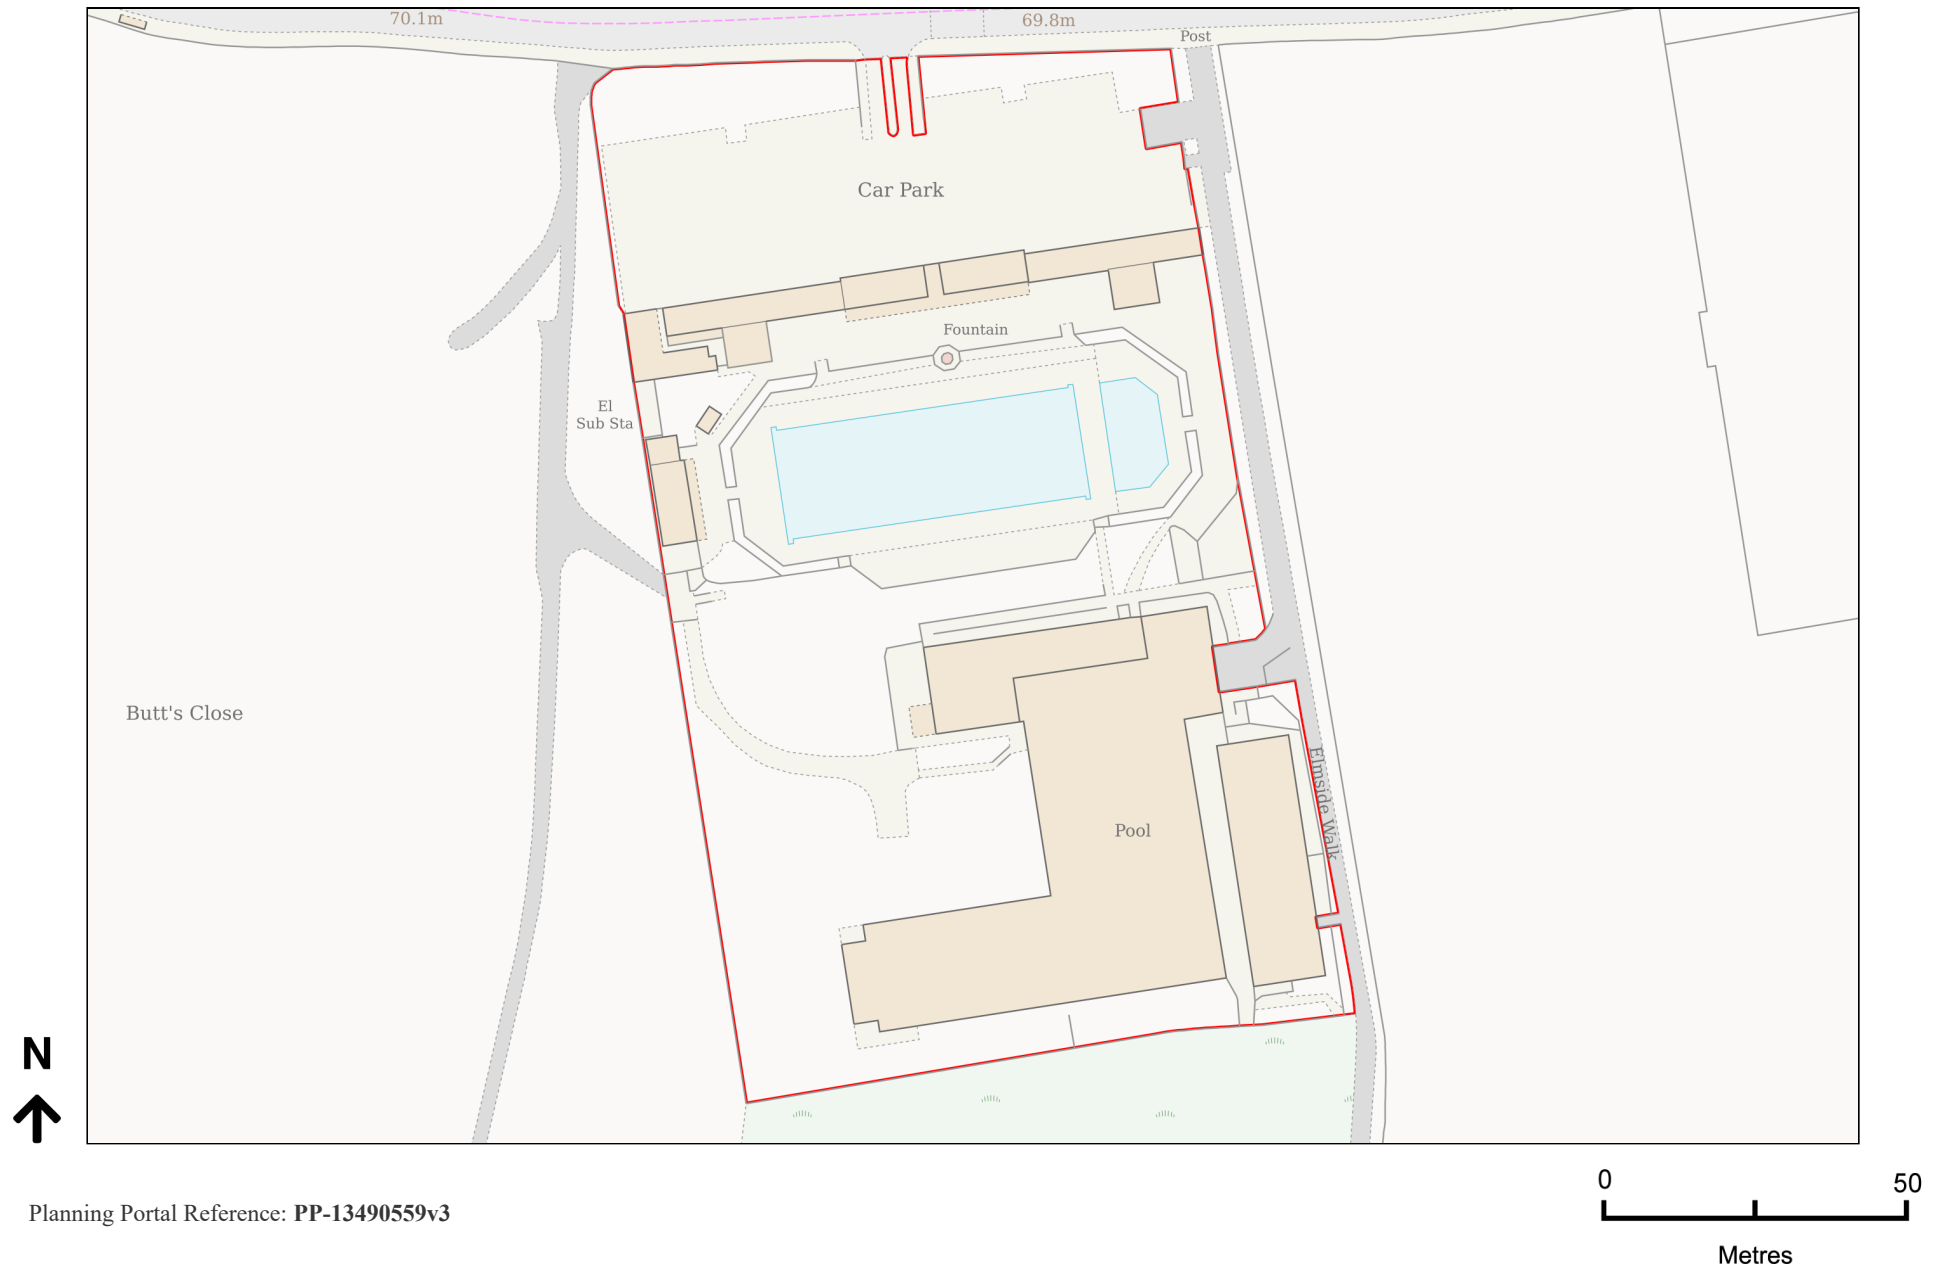

Planning Portal Reference: PP-13490559v3