



Copyright in design and this drawing is the property of Resi and Design Squared.

Reproduction in whole or in part is forbidden without written sanction of Resi and Design Squared.

All dimensions to be cross-checked on site prior to completing a Building Regulations package, structural engineering, the party wall process and construction.

Print to scale (as actual size)

NOTES

Revision

Rev	Notes	Date
-	Preliminary issue	19/02/2024
A	Planning	23/04/2024
B	Planning	01/07/2024

KEY

	Boundary lines
	Existing walls
	Proposed beam
	Proposed drainage
	Proposed rooflight
	1.8m head height
	1.5m head height

JOB TITLE
Proposed outbuilding to rear garden, porch extension and all associated works at 2A, Coombelands, Royston, SG8 7DW

STATUS
Planning

DRAWING TITLE
Existing Section

CLIENT
Roy Stoneman


SCALE
1:200 at A3

DRAWN
CZ

DATE
Jul 2024

CHECKED
NS

DRAWING NO. 185148 - 01 - 301B

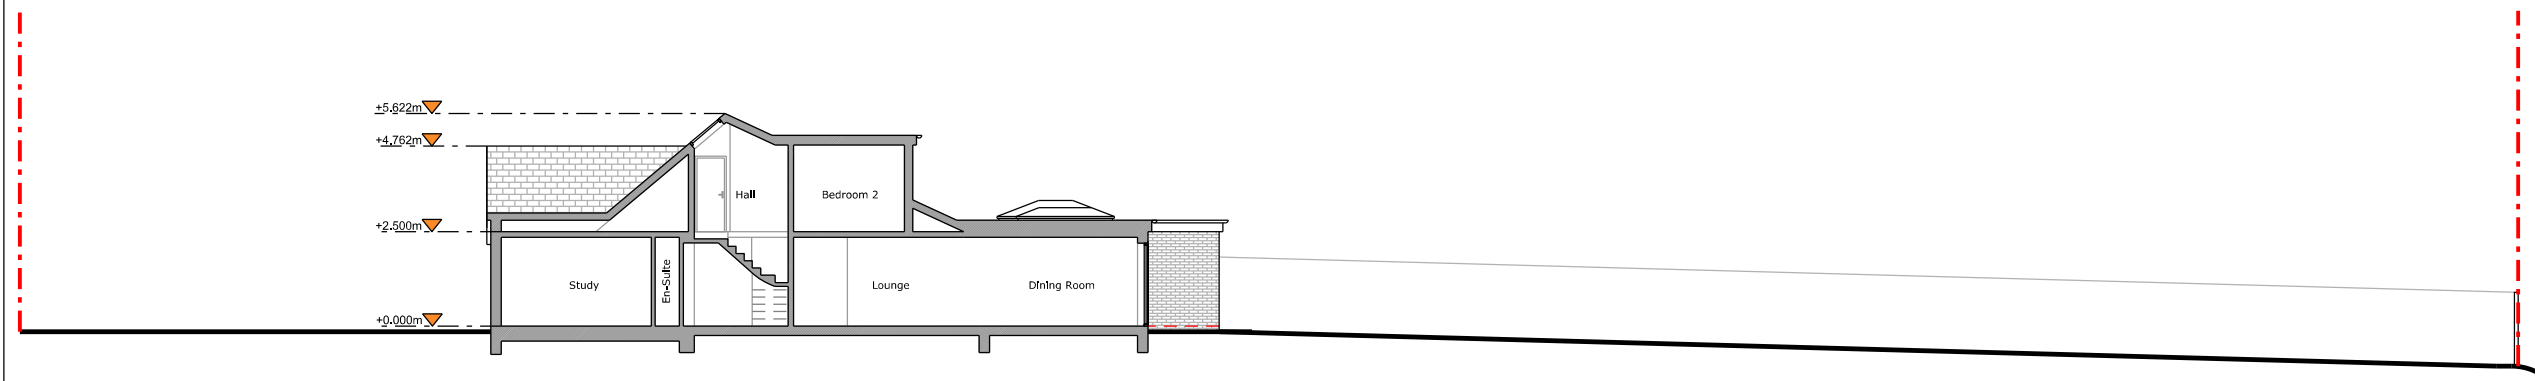

Site Section A - A