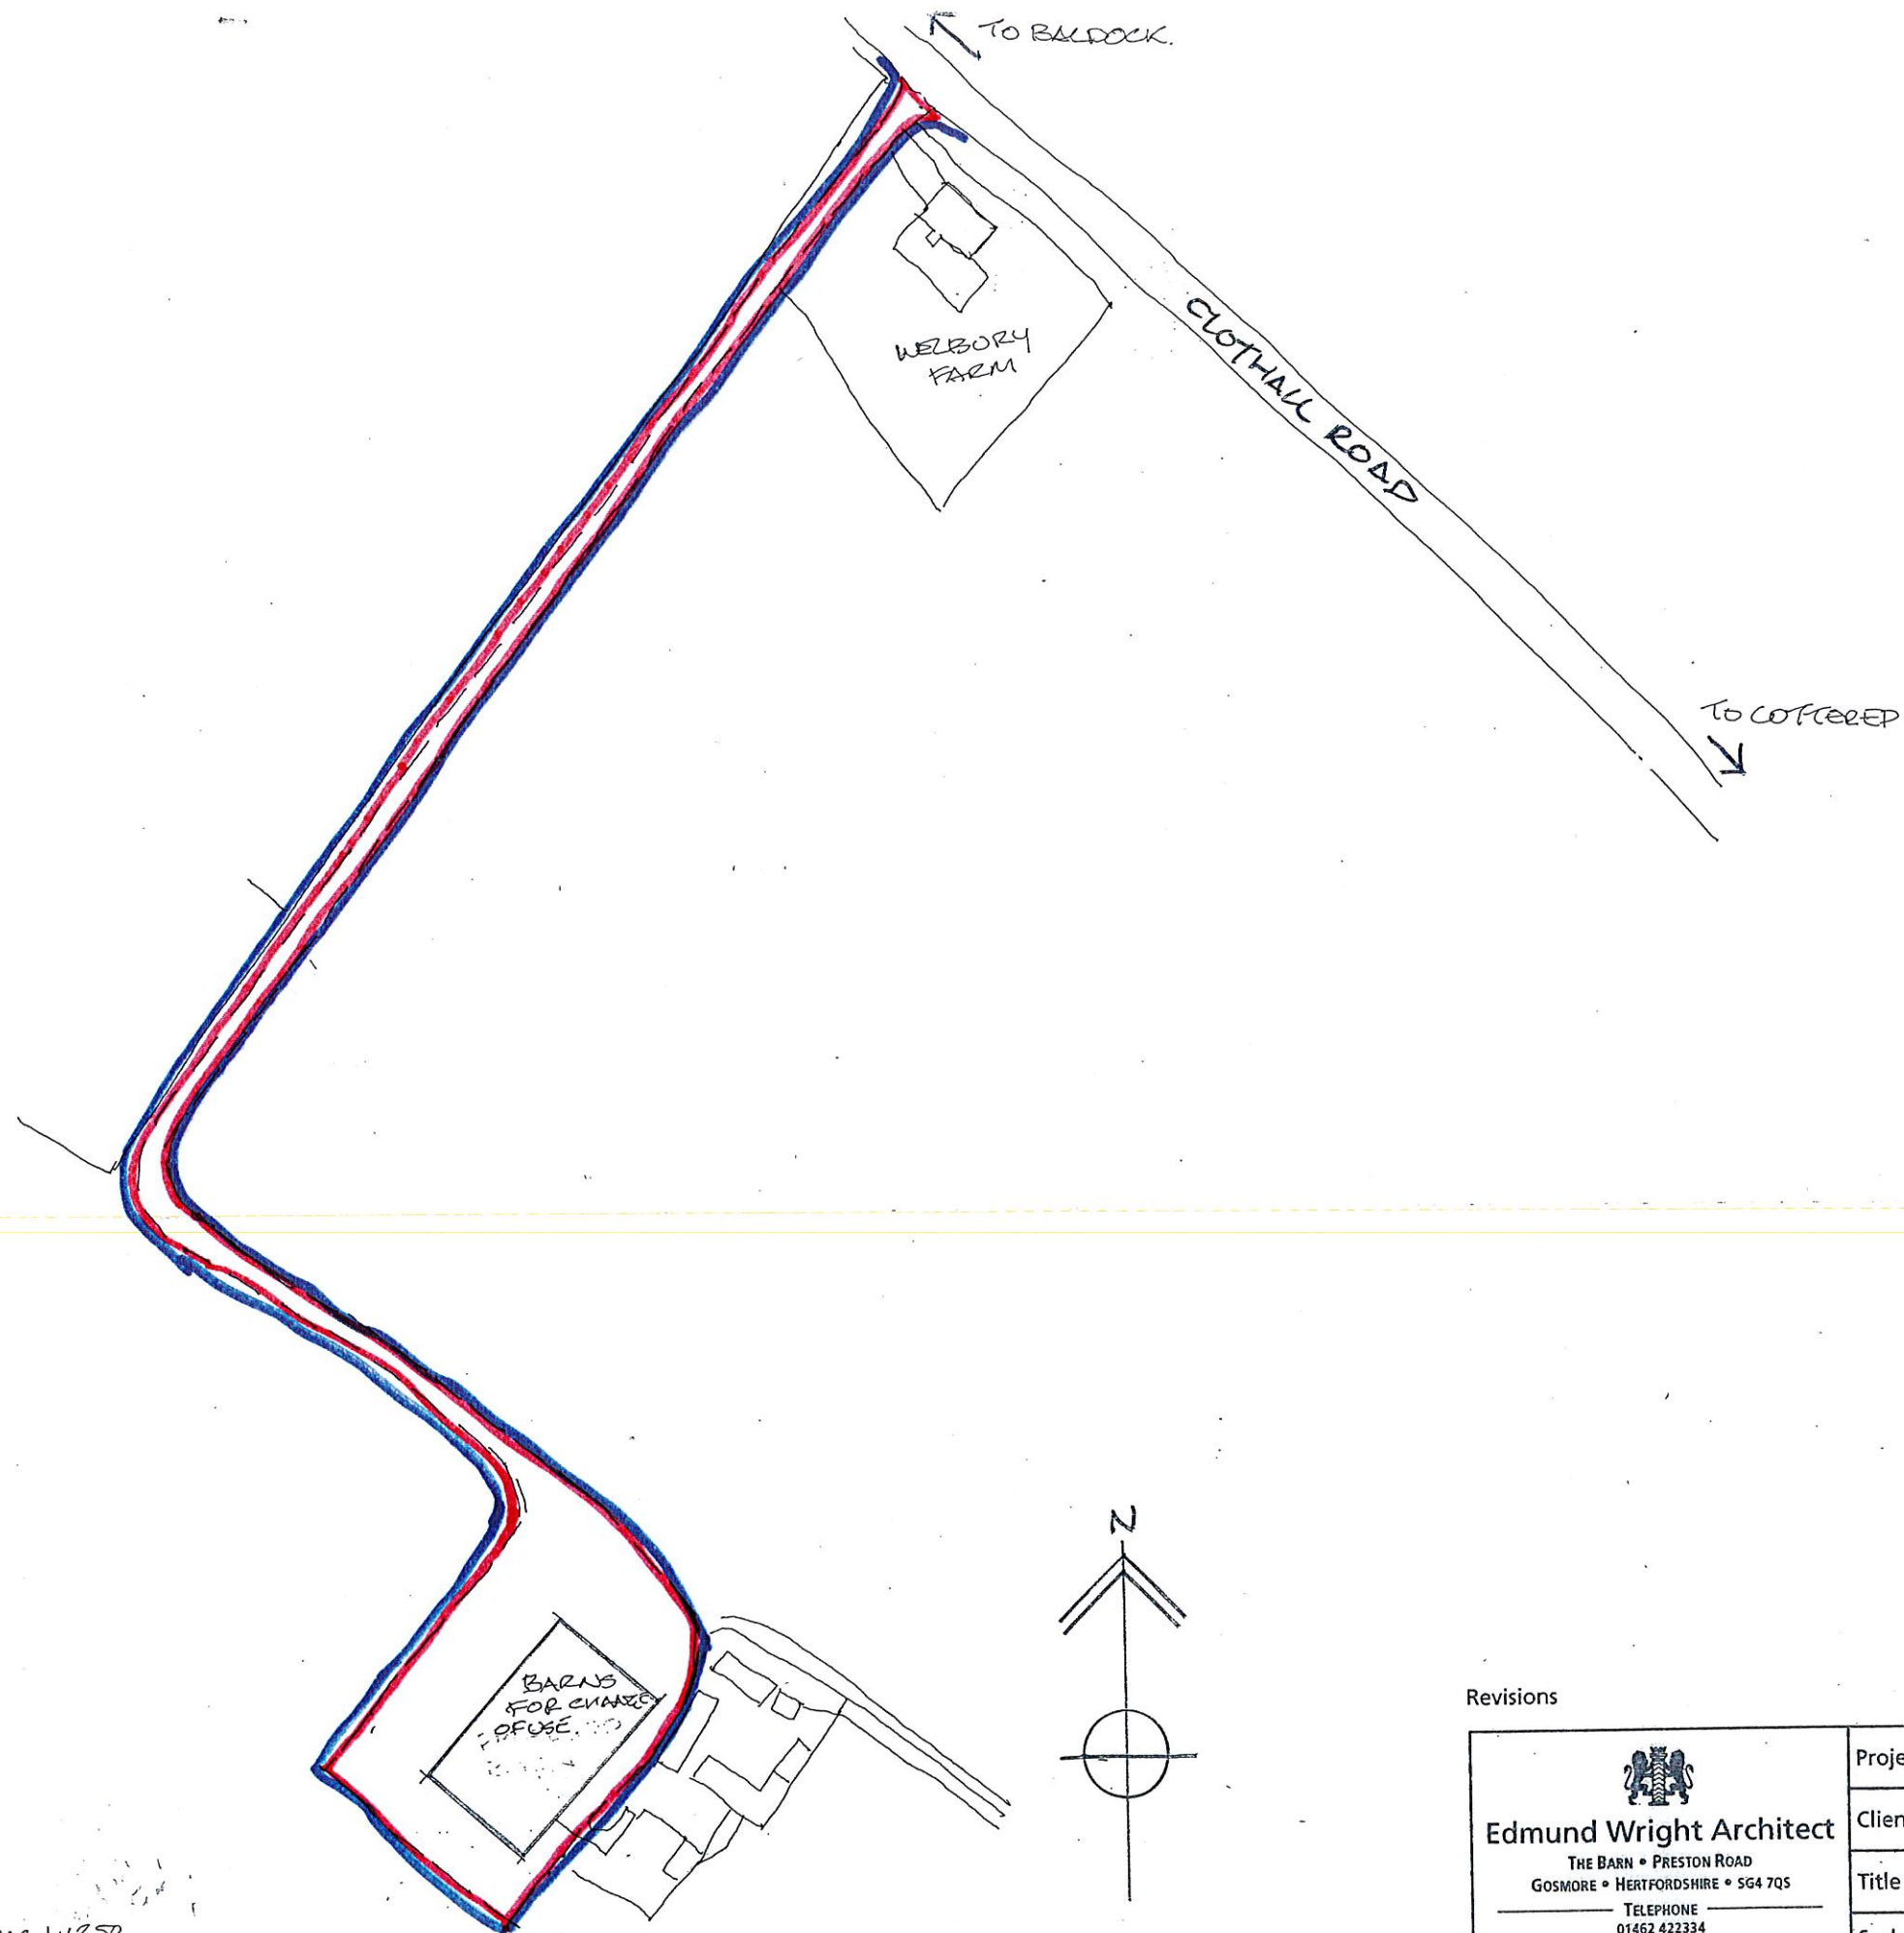


Revisions

 Edmund Wright Architect THE BARN • PRESTON ROAD GOSMORE • HERTFORDSHIRE • SG4 7QS TELEPHONE 01462 422334 EMAIL edmund@edmundwrightarchitect.co.uk PRINCIPAL - EDMUND WRIGHT, R.I.B.A.	Project CHANGE OF USE FOR EXISTING BARNs	
	Client LANNOCU FARM PARTNERSHIP	
	Title LOCATION PLAN	
	Scale 1:1250@A3	Drawn by ELW
	Date ELW	Drawing No. 2025/01

DO NOT SCALE OFF THIS DRAWING

THIS DRAWING IS PROTECTED BY COPYRIGHT