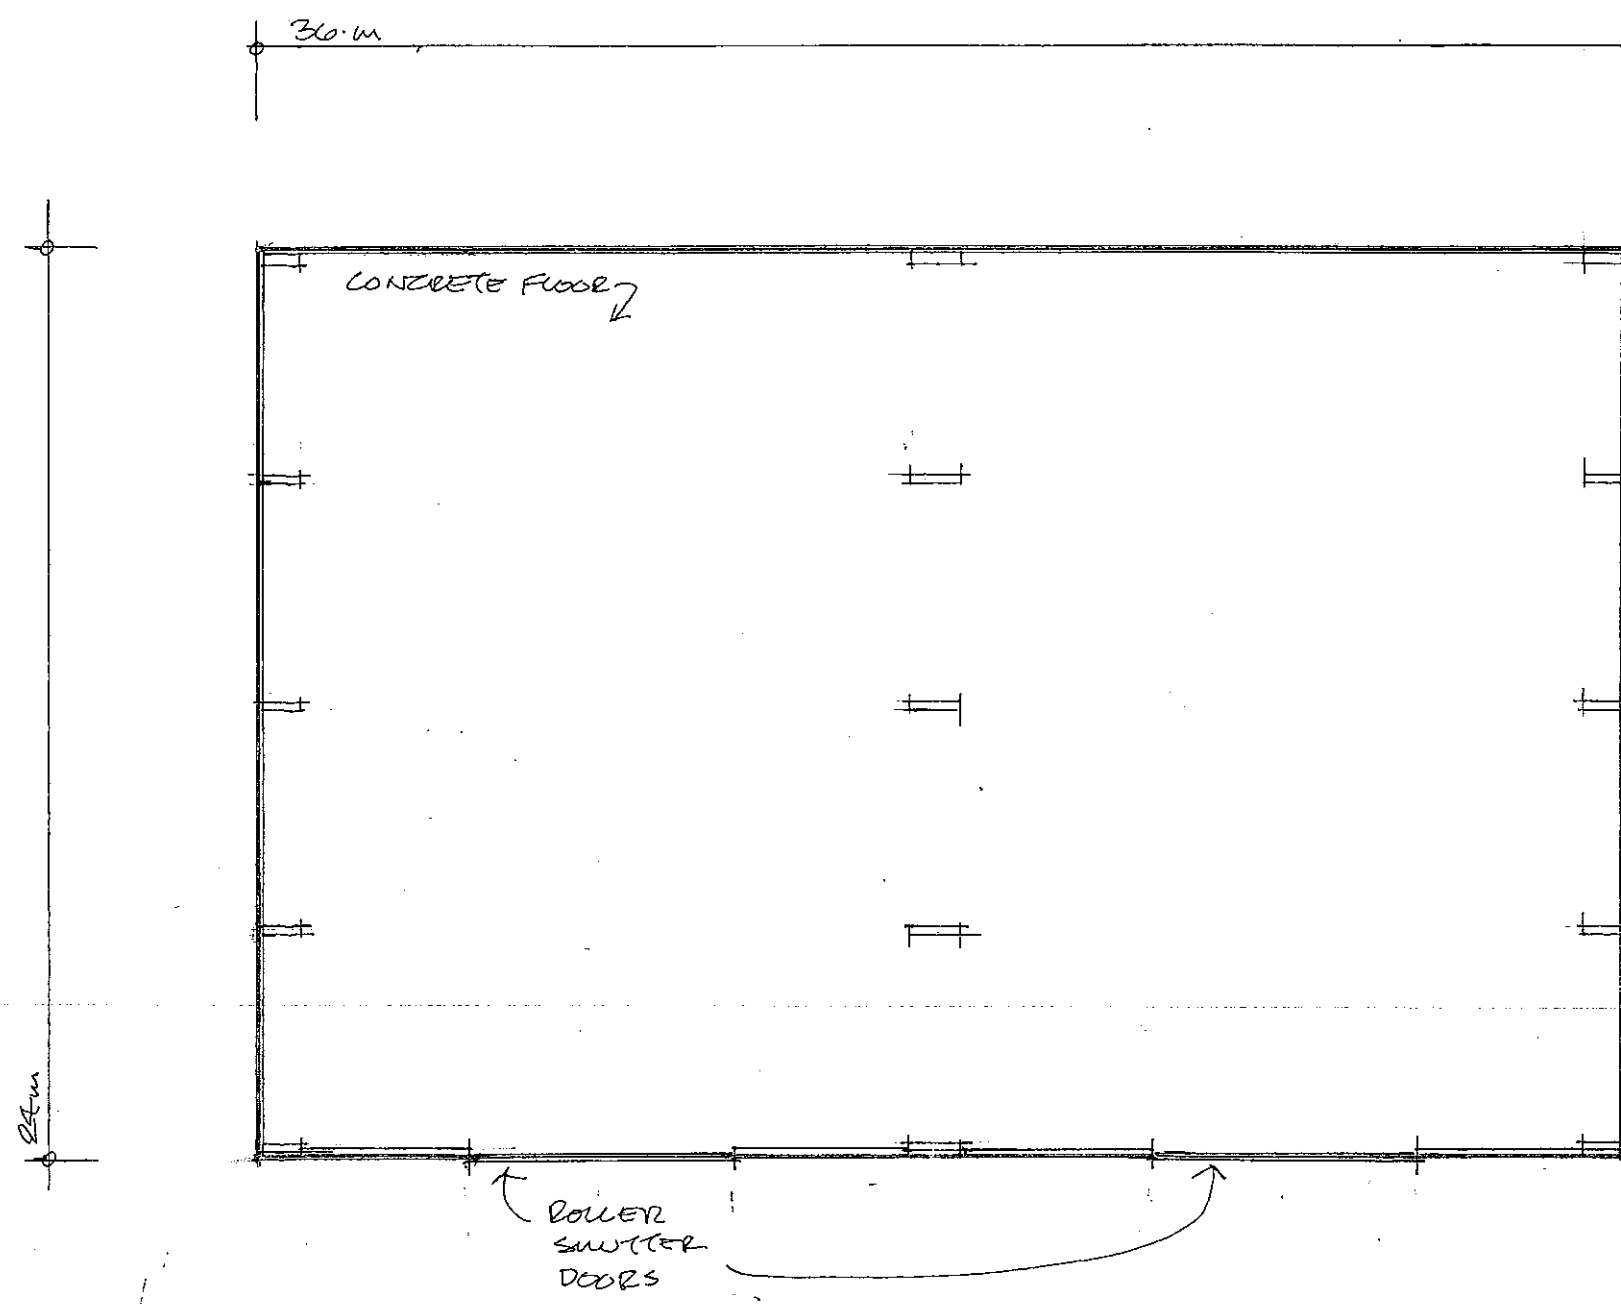


Revisions

 Edmund Wright Architect THE BARN • PRESTON ROAD GOSMORE • HERTFORDSHIRE • SG4 7QS TELEPHONE 01462 422334 EMAIL edmund@edmundwrightarchitect.co.uk PRINCIPAL - EDMUND WRIGHT, R.I.B.A.	Project CHANGE OF USE OF EXISTING BARN	
	Client LANNOCK FARM PARTNERSHIP	
	Title PLAN AS EXISTING UNCHANGED	
	Scale 1:200 @ A3	Drawn by EW
	Date NOV 2025	Drawing No. 2025/04

DO NOT SCALE OFF THIS DRAWING

THIS DRAWING IS PROTECTED BY COPYRIGHT