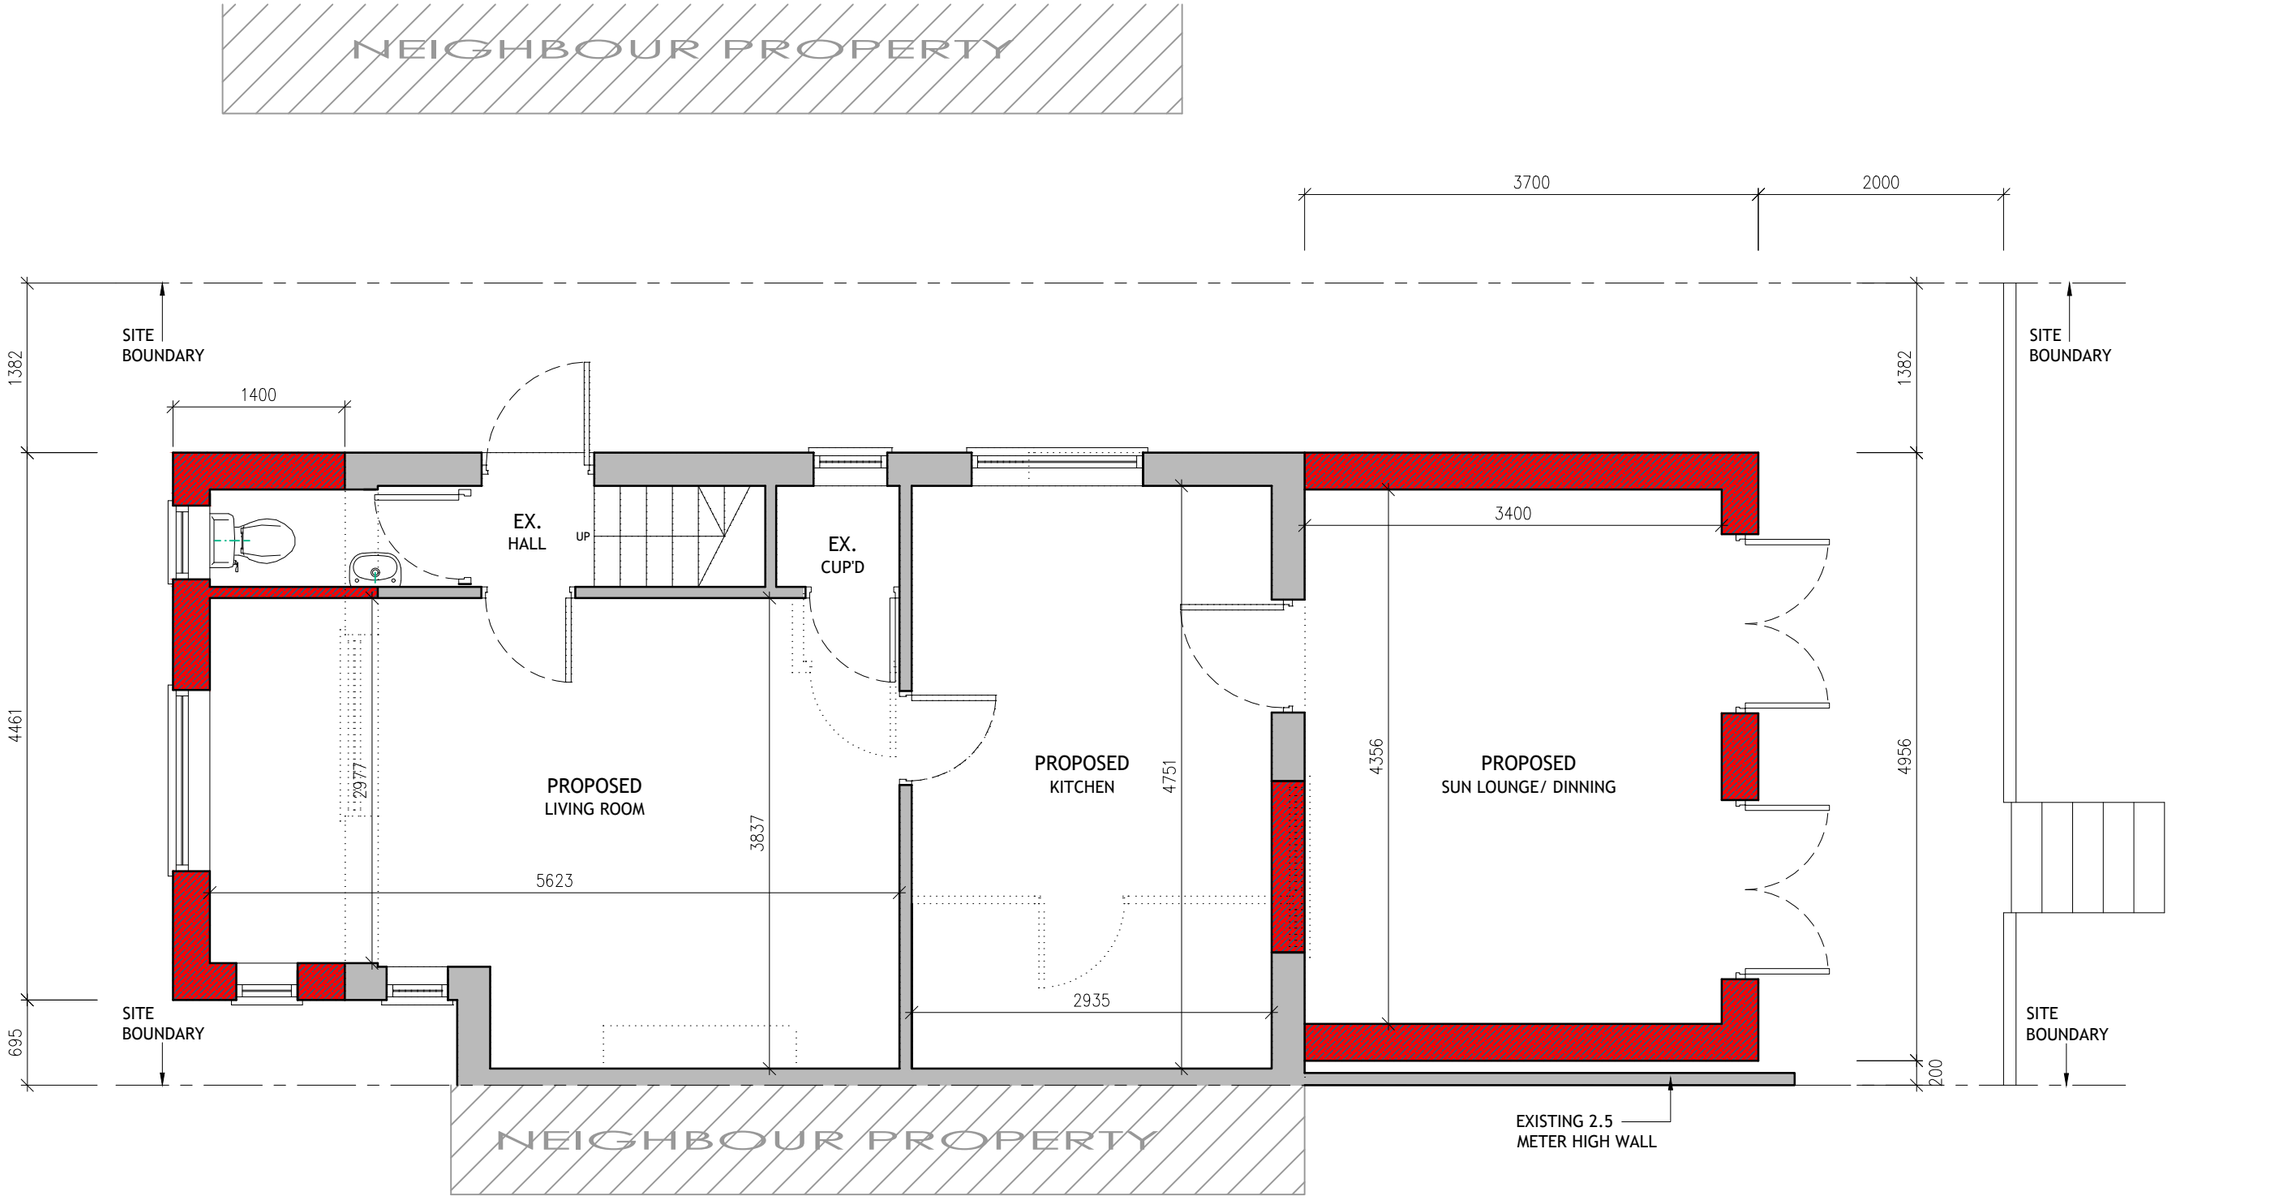

PROPOSED
GROUND FLOOR PLAN

PRINT @ A3 SHEET SIZE

0 1 2 3 4 5 6 7 8 9 5m 1:50
0 1 2 3 4 5 6 7 8 9 10m 1:100

LINEAR SCALE 1:50 & 1:100

THIS DRAWING IS SUBJECT TO AMENDMENTS AND LOCAL AUTHORITY APPROVAL BEFORE ANY WORK'S COMMENCED. FOR THE MATERIALS, BUILDER MUST TAKE DIMENSION FROM THE SITE.

PLANNING ISSUE

REV	NOTE	DATE
-	-	-

PLANMORE
DESIGN ARCHITECTURE

PLANMORE LIMITED
01582 969 200
admin@planmore.co.uk
www.planmore.co.uk

PROJECT
DOUBLE AND SINGLE STOREY REAR WITH SINGLE STOREY FRONT EXTENSION

ADDRESS
19 MATTOCKE RD, HITCHIN, SG5 2PB

DRAWING TITLE
GROUND FLOOR PLAN
AS PROPOSED

SCALE	DATE
1:50 @A3	APRIL 2018
DRAWING NO	REVISION
04/18 -P3	-