

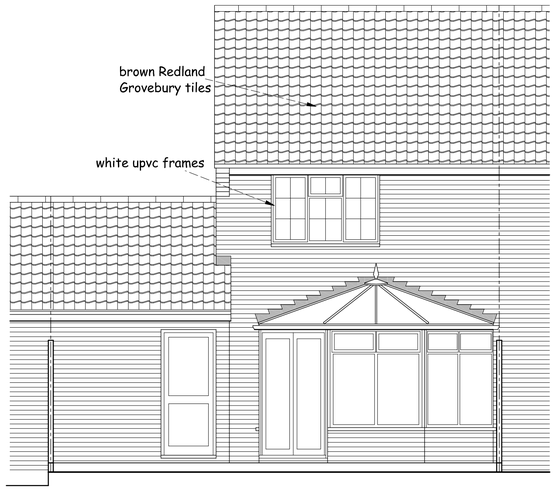



REAR ELEVATION

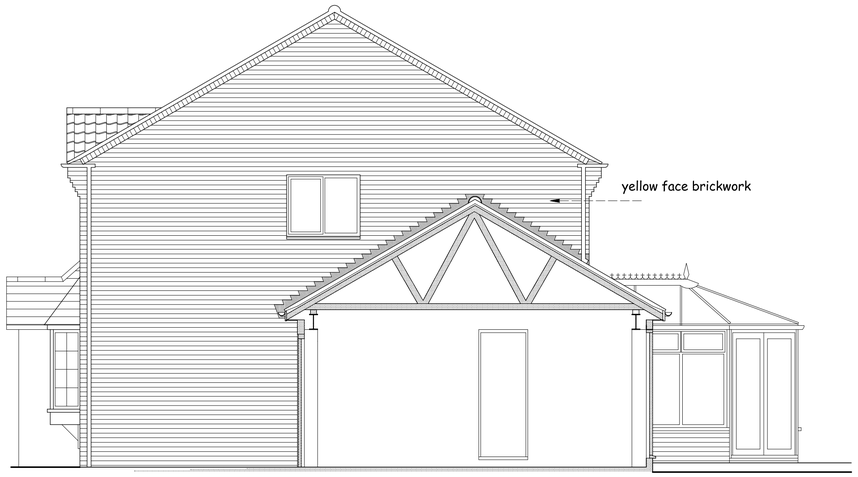

SECTION / SIDE ELEVATION

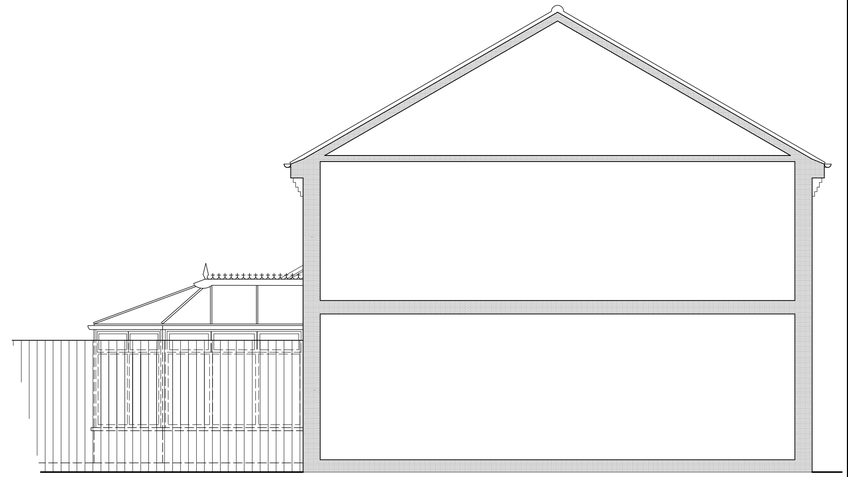

SECTION / SIDE ELEVATION FROM ADJ DWELLING

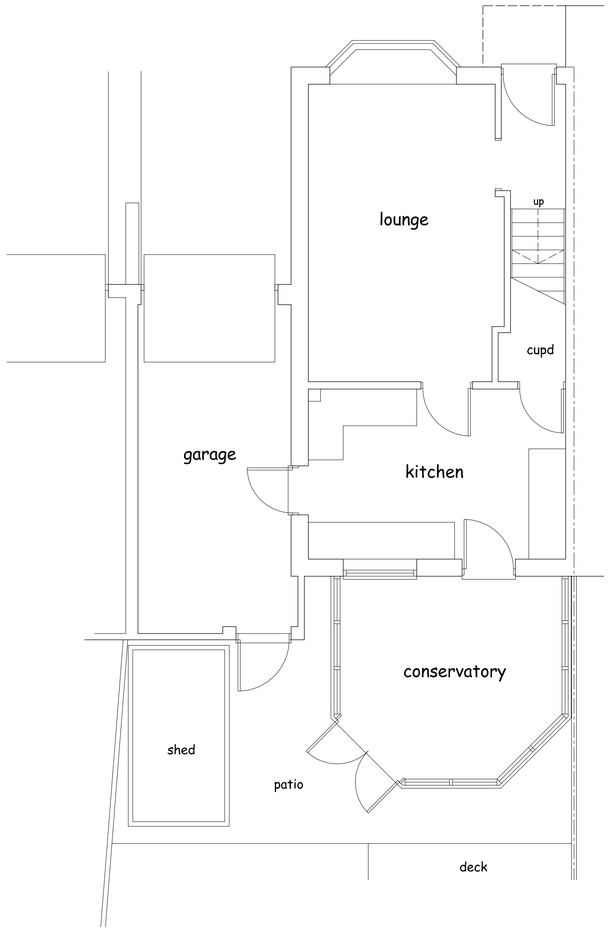

GROUND FLOOR PLAN

0 1 2 3 4 5
Metres



FRONT ELEVATION





20 0 20 40 60 80 100
Metres

LOCATION PLAN 1:1250

No.	Date	Revision	Initial

Project

PROPOSED SINGLE STOREY FRONT AND REAR EXTENSIONS TO No 95 SYMONDS ROAD, HITCHIN, HERTS SG5 2JJ

Client

MR S . EASTON

Drawing

EXISTING PLAN

Scale 1:50 @ A1 · Drawn C.R

Checked · Date March 18

Drawing No.

EAS/18/01

This drawing and design is copyright and must not be reproduced in part or in whole without prior written consent. Contractors must verify all dimensions on site before commencing work