




REAR ELEVATION

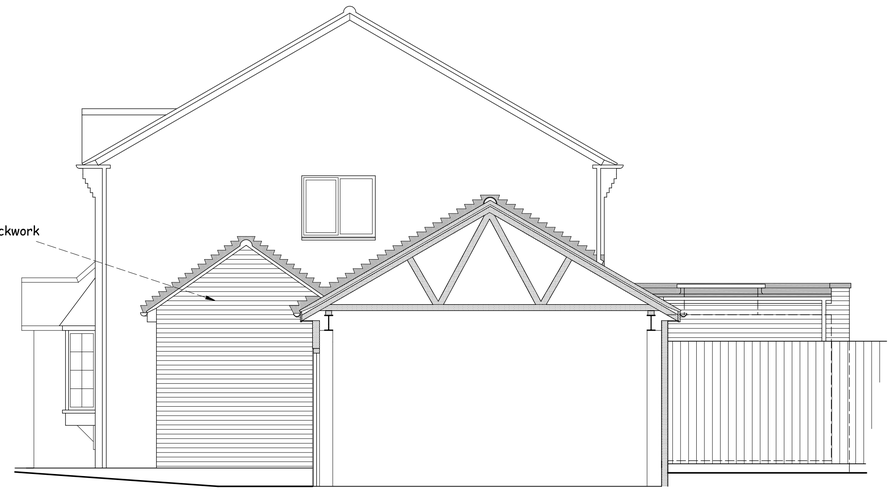

SECTION THRU ADJ GARAGE / SIDE ELEVATION

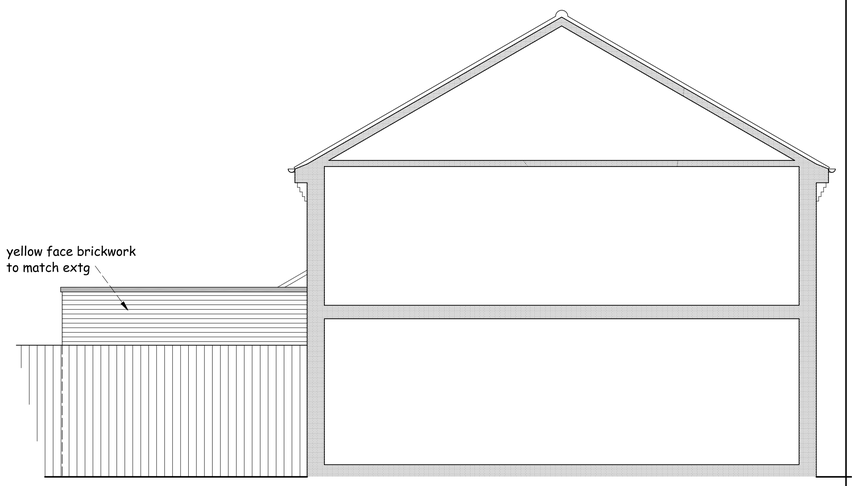


SECTION / SIDE ELEVATION FROM ADJ DWELLING

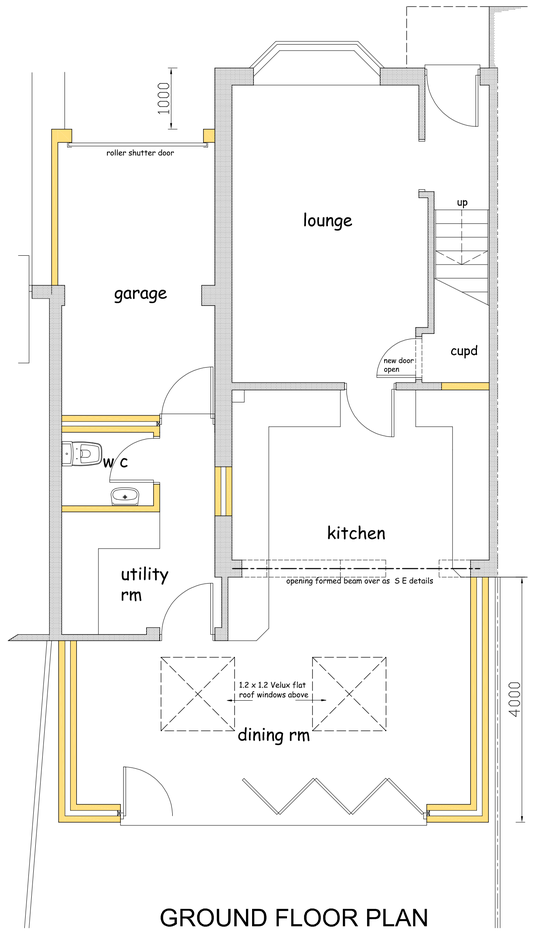


GROUND FLOOR PLAN

0 1 2 3 4 5
Metres

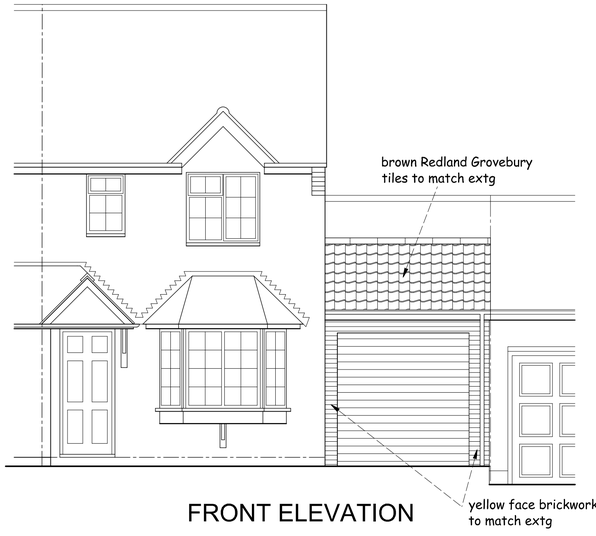

FRONT ELEVATION

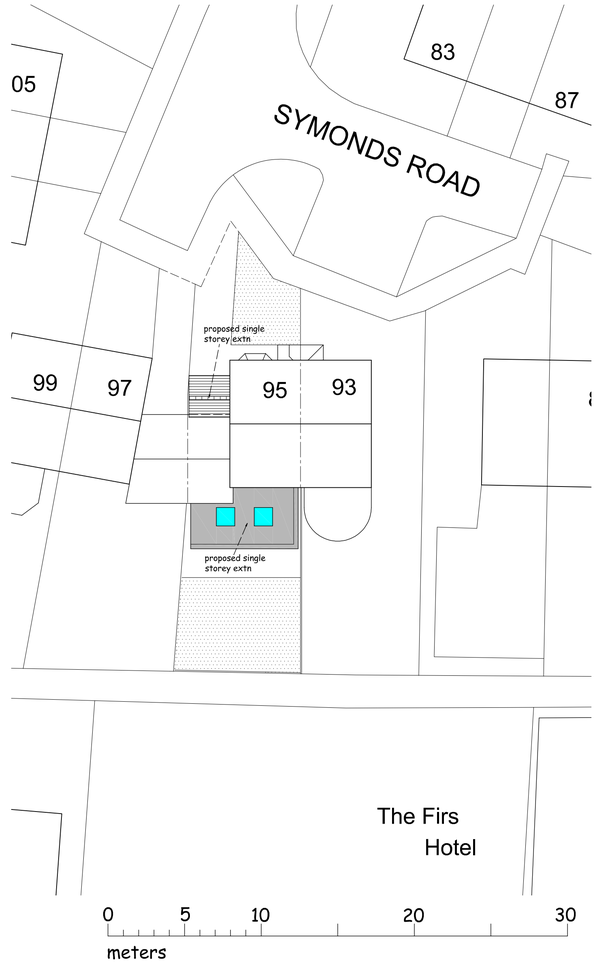

SITE PLAN 1:200

No.	Date	Revision	Initial

Project

PROPOSED SINGLE STOREY FRONT AND REAR EXTENSIONS TO No 95 SYMONDS ROAD, HITCHIN, HERTS SG5 2JJ

Client

MR S . EASTON

Drawing

PROPOSED PLAN

Scale 1:50 @ A1 · Drawn C.R

Checked · Date April 18

Drawing No.

EAS/18/02

This drawing and design is copyright and must not be reproduced in part or in whole without prior written consent. Contractors must verify all dimensions on site before commencing work