


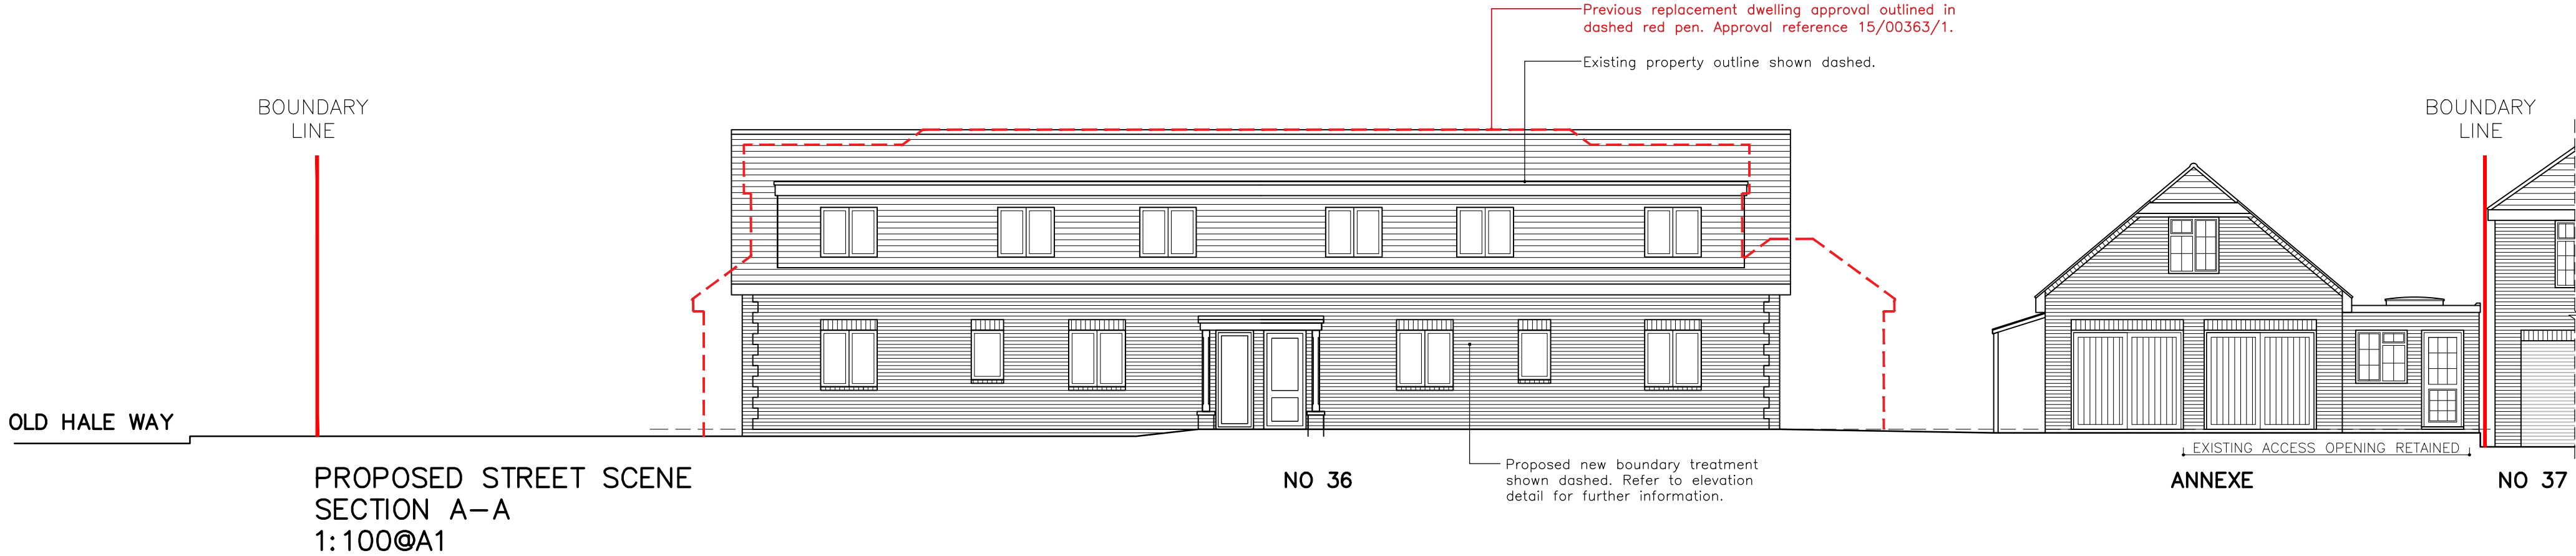


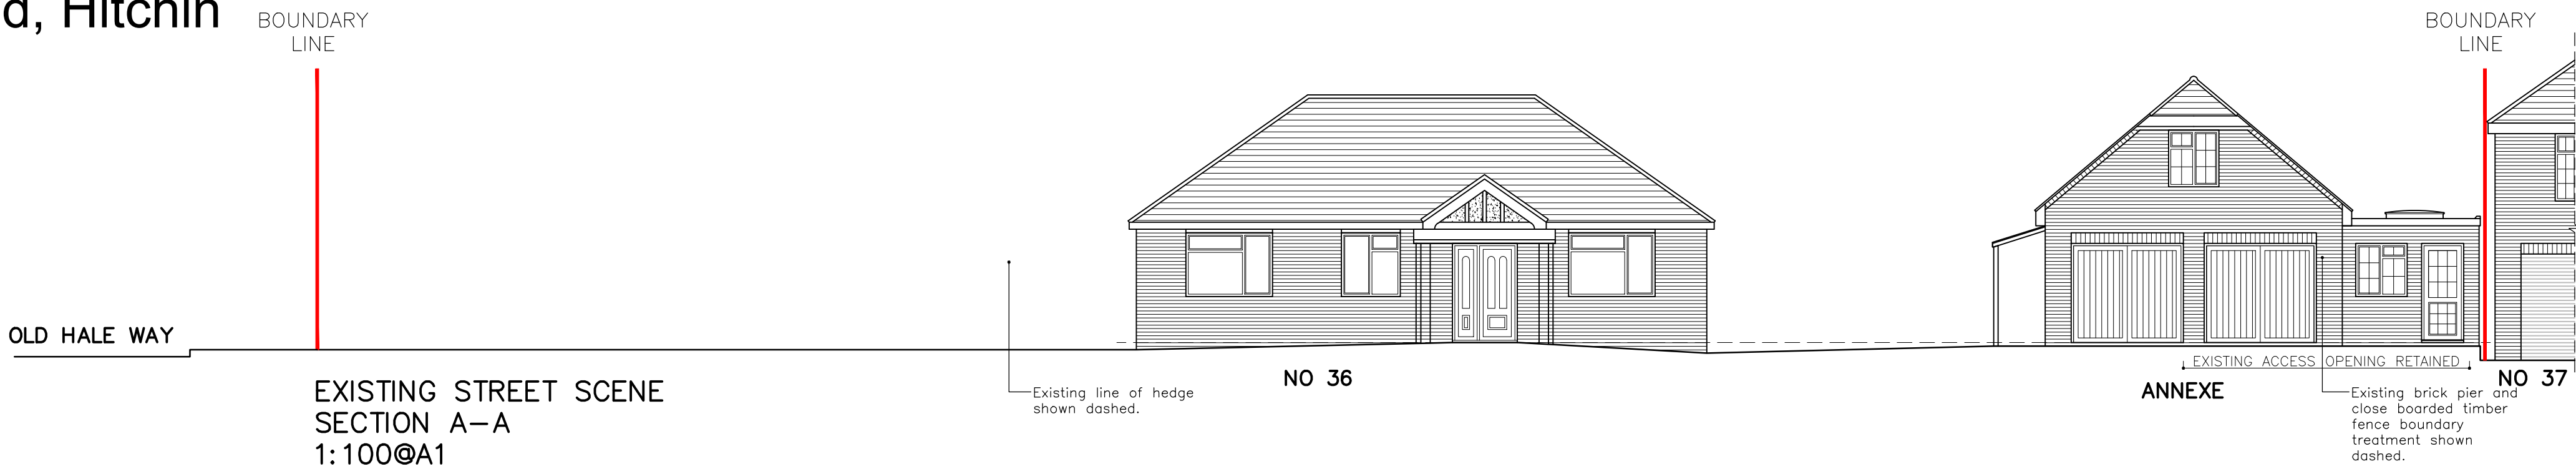

0 2 4 6 8 10m
EXISTING & PROPOSED SITE SECTIONS 1:100@A1

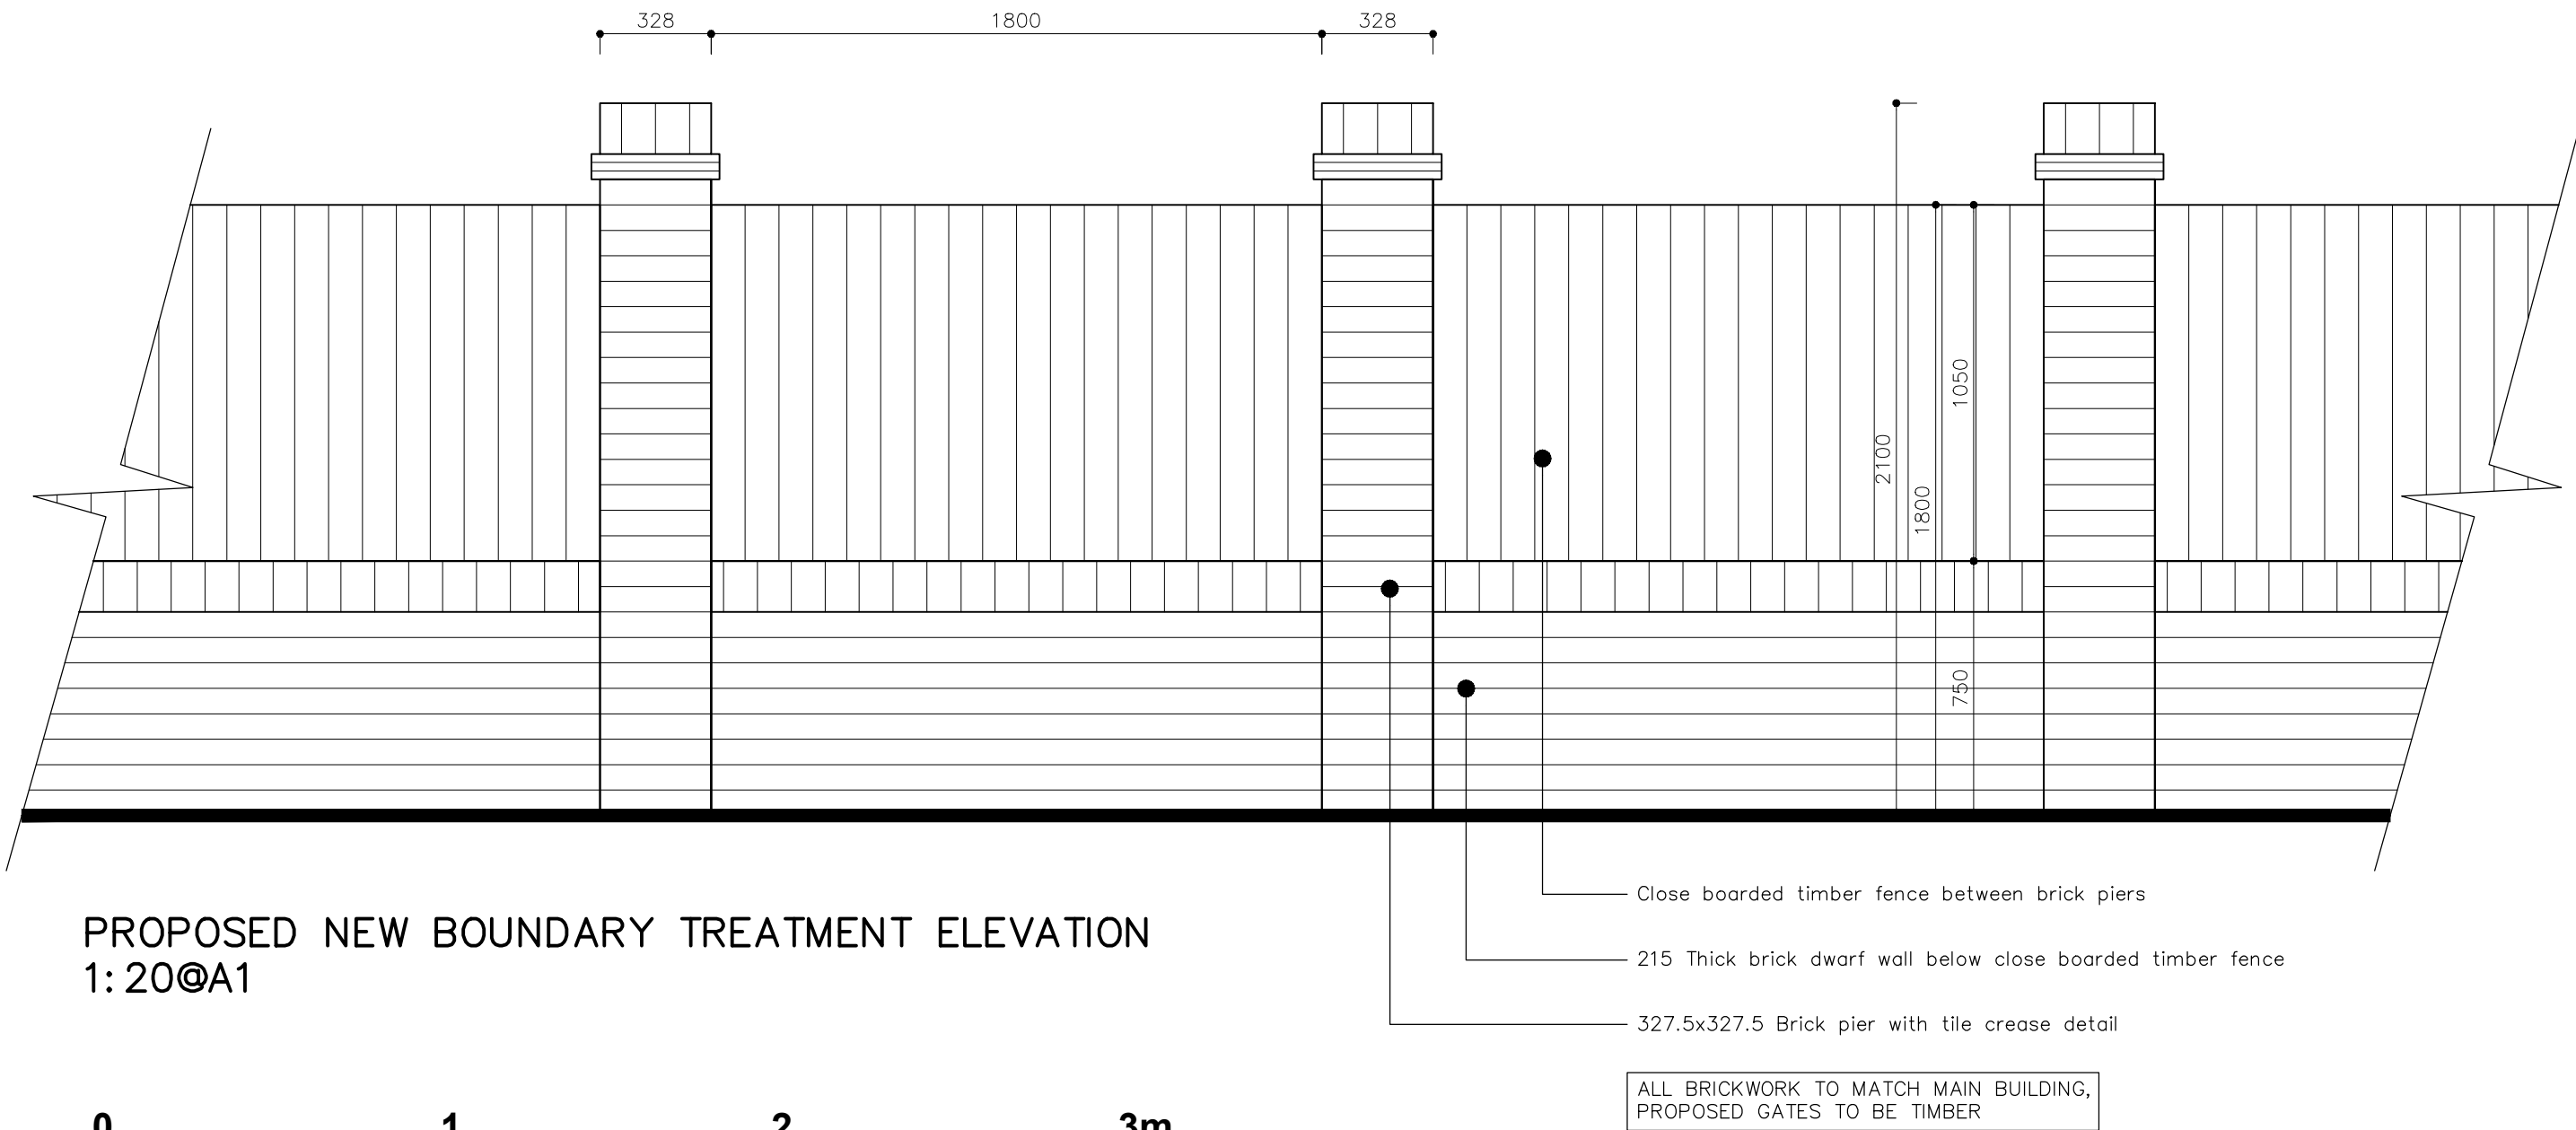

0 1 2 3m
PROPOSED BOUNDARY TREATMENT DETAIL 1:20@A1

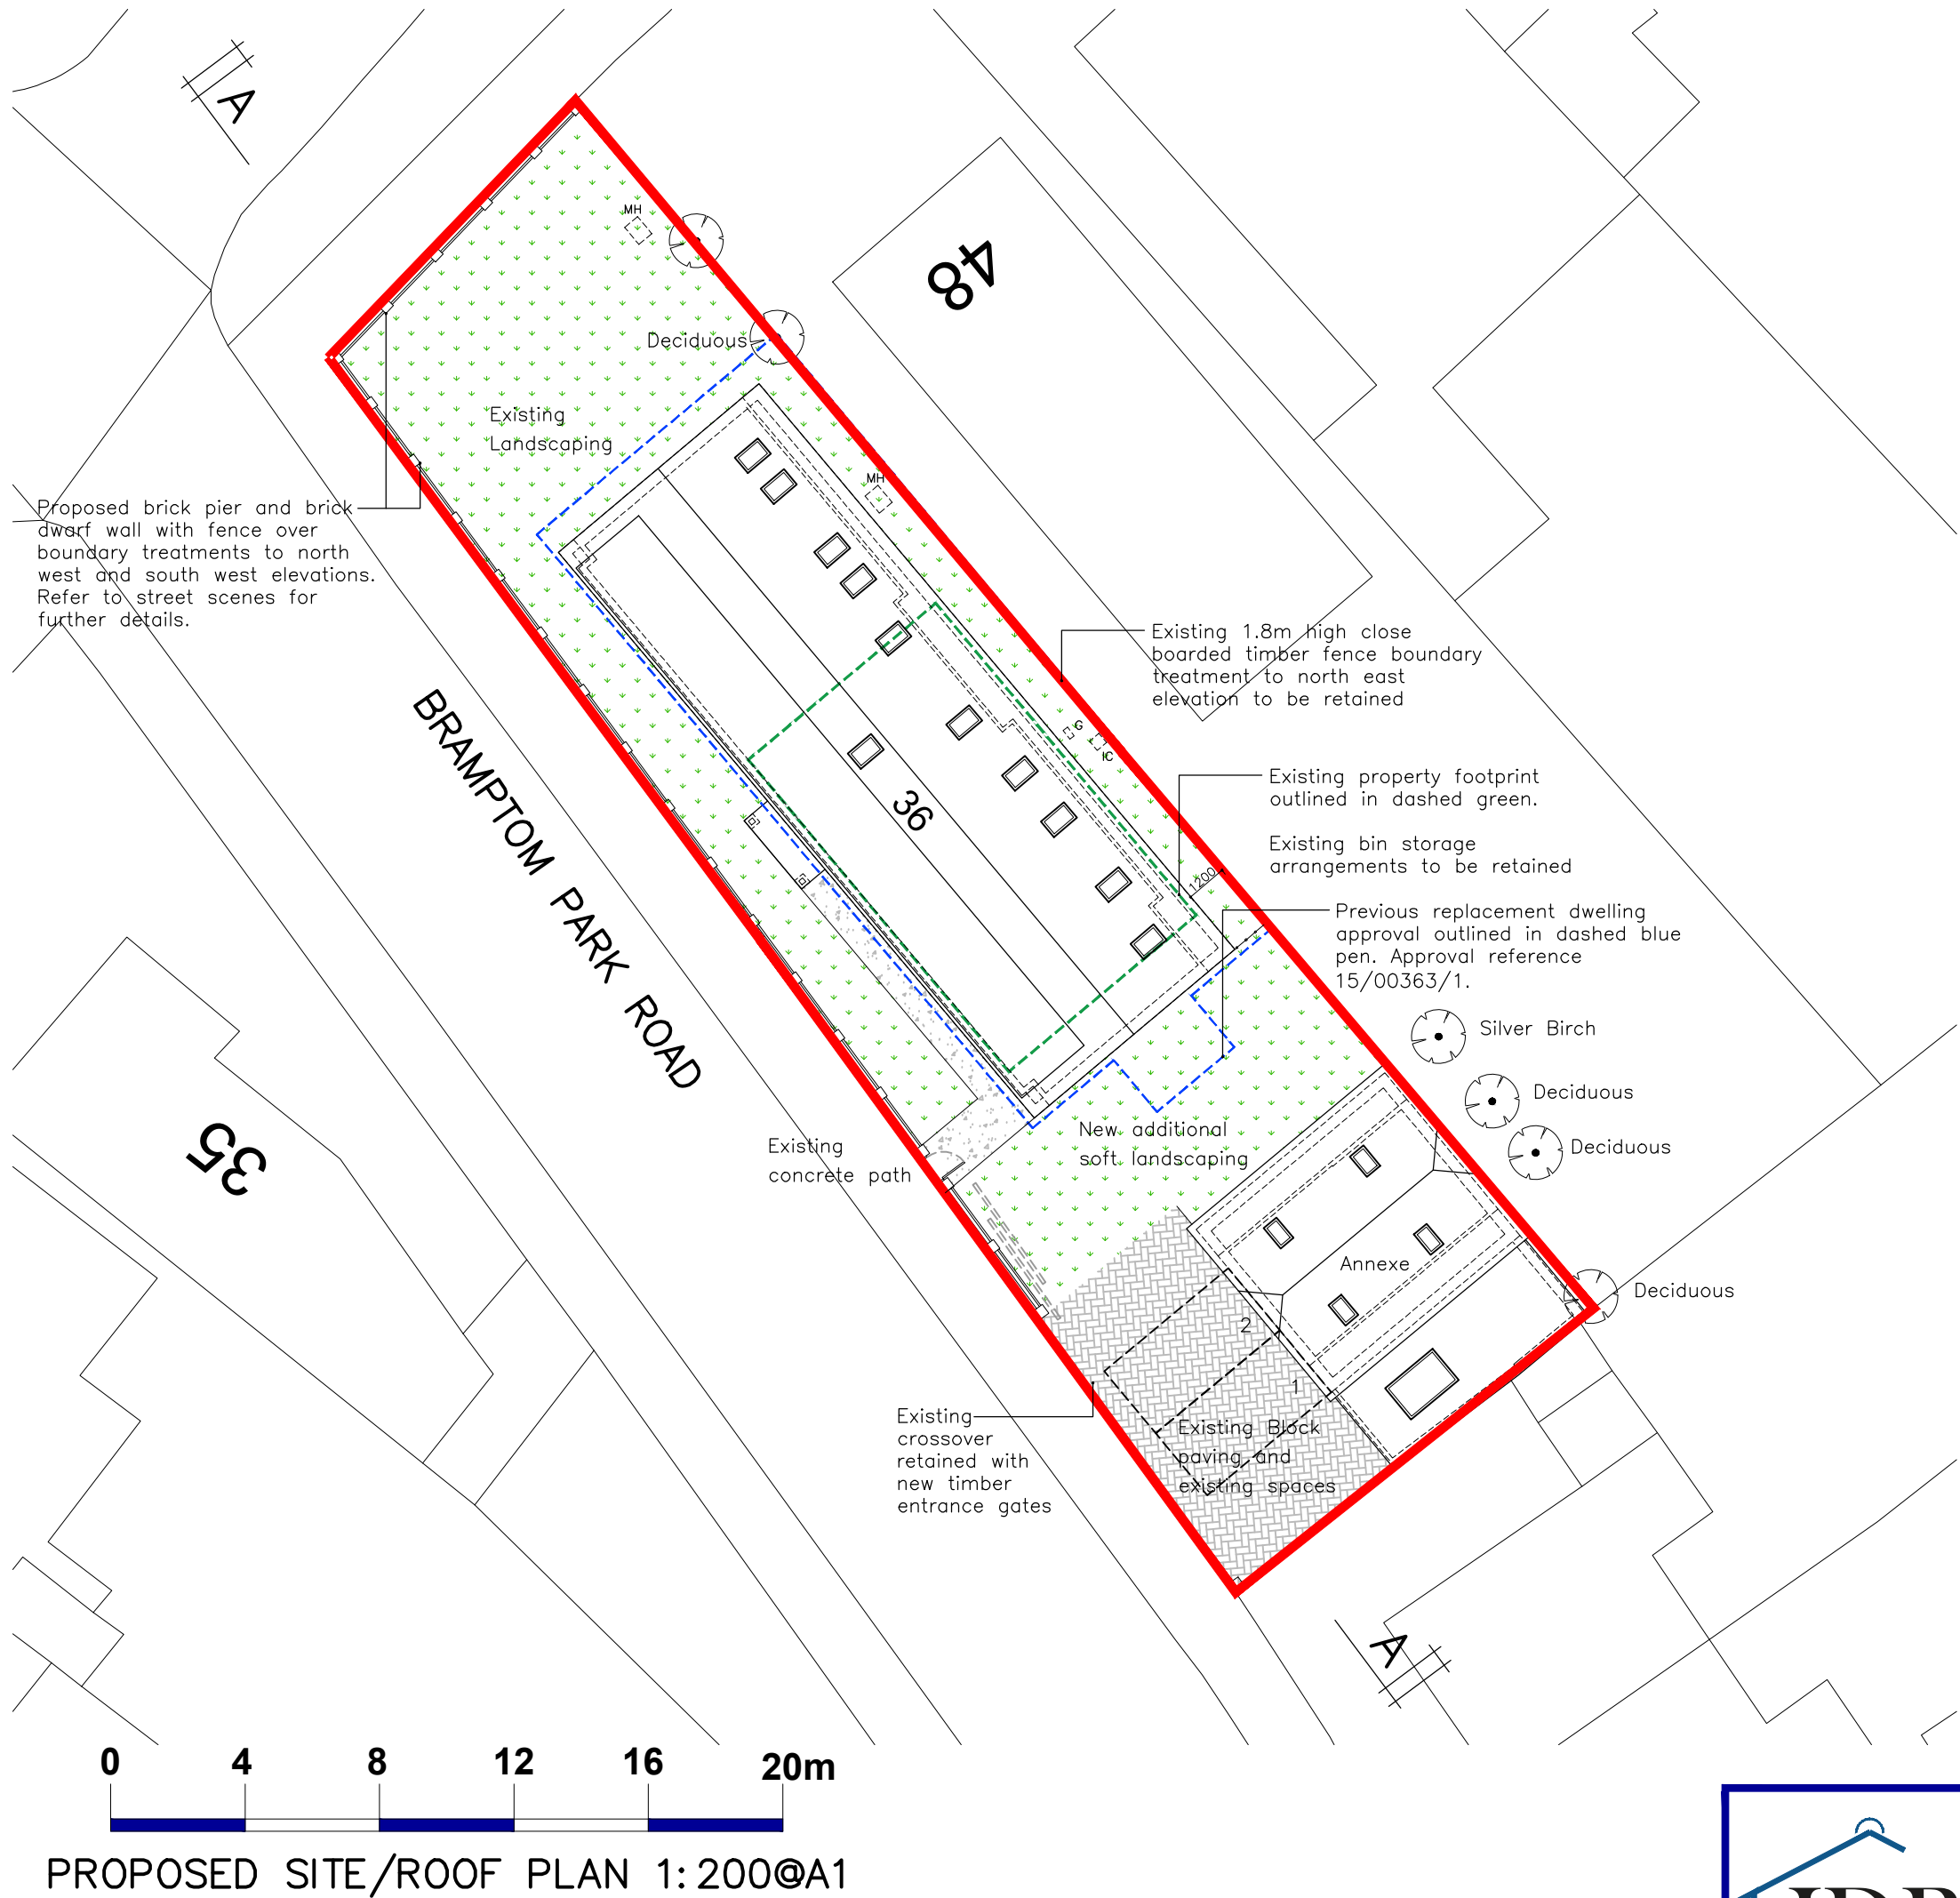

JDB
DESIGN
Architectural Services
E: JDBdesign@hotmail.co.uk
T: +44 (0)7873395257

Project 36 Brampton Park Road, Hitchin	Title Existing and Proposed Street Scenes and Boundary Treatment	Detail As shown @A1	Date Jul 24	Drawn JB	Checked XXX
Drawing No. 200/24/102			Revision -		