



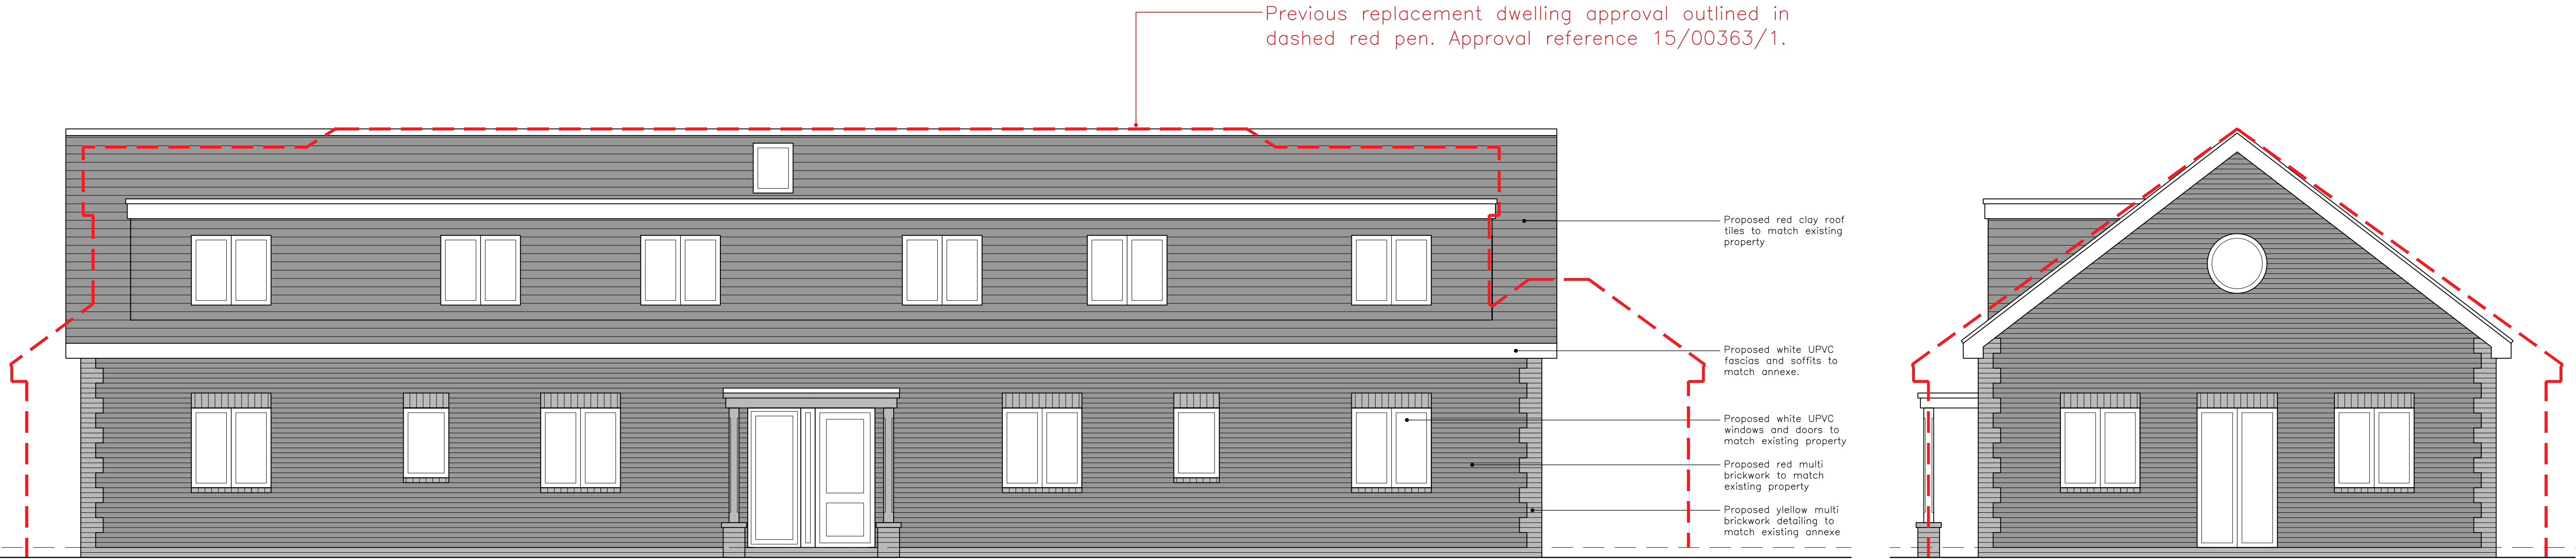


PROPOSED FRONT ELEVATION
1: 50@A1

PROPOSED SIDE ELEVATION
1: 50@A1

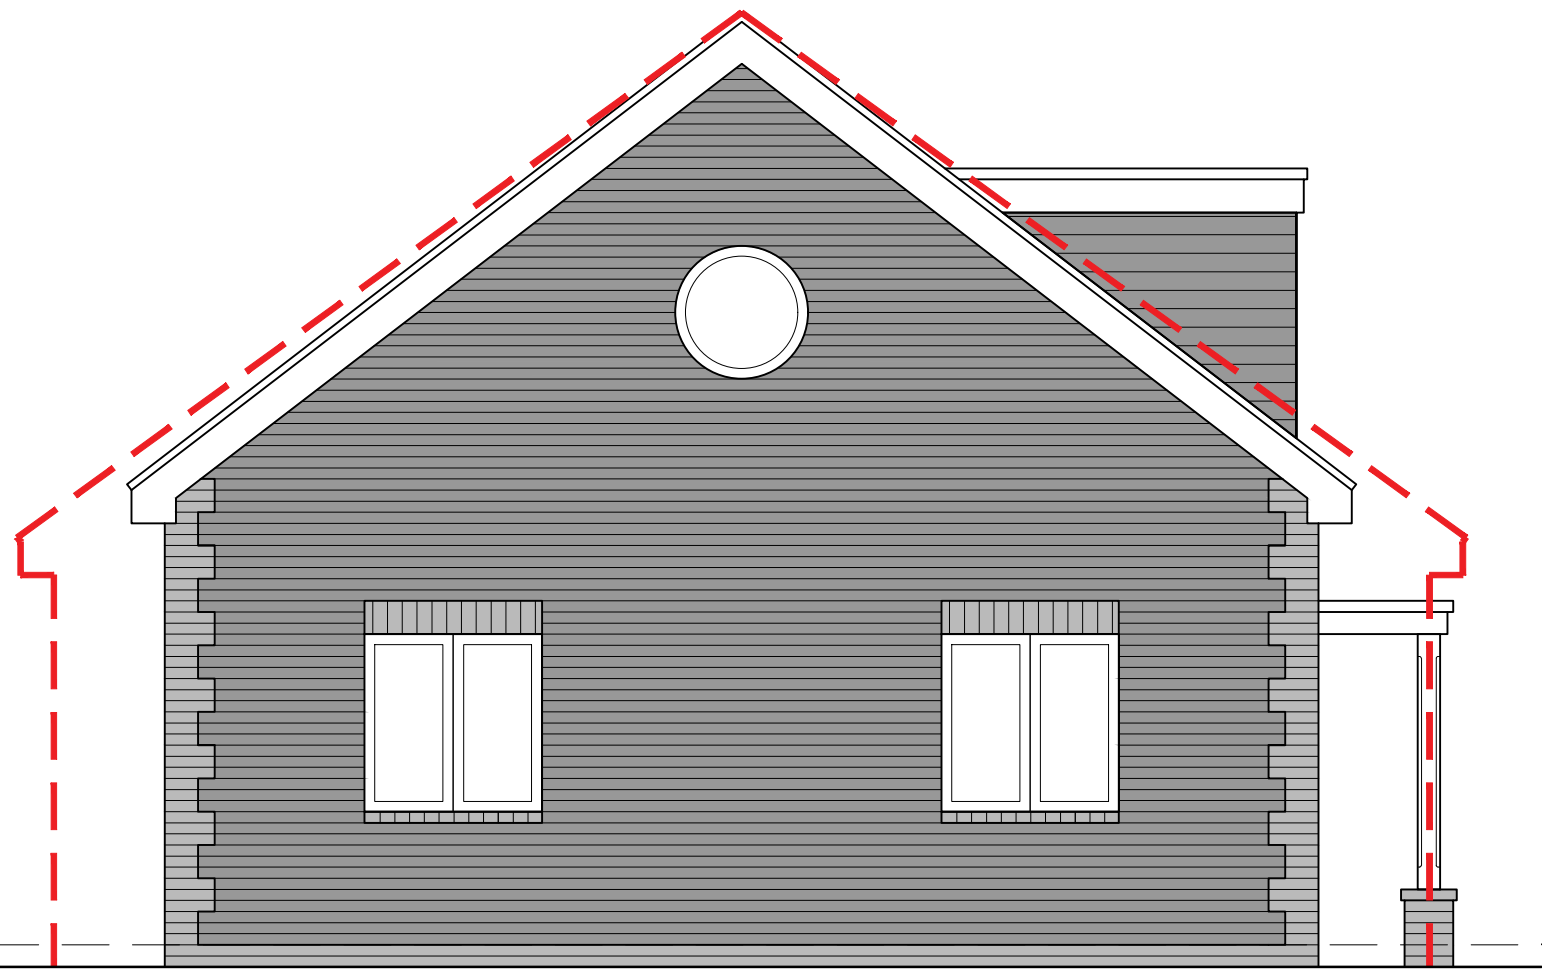

PROPOSED SIDE ELEVATION
1: 50@A1

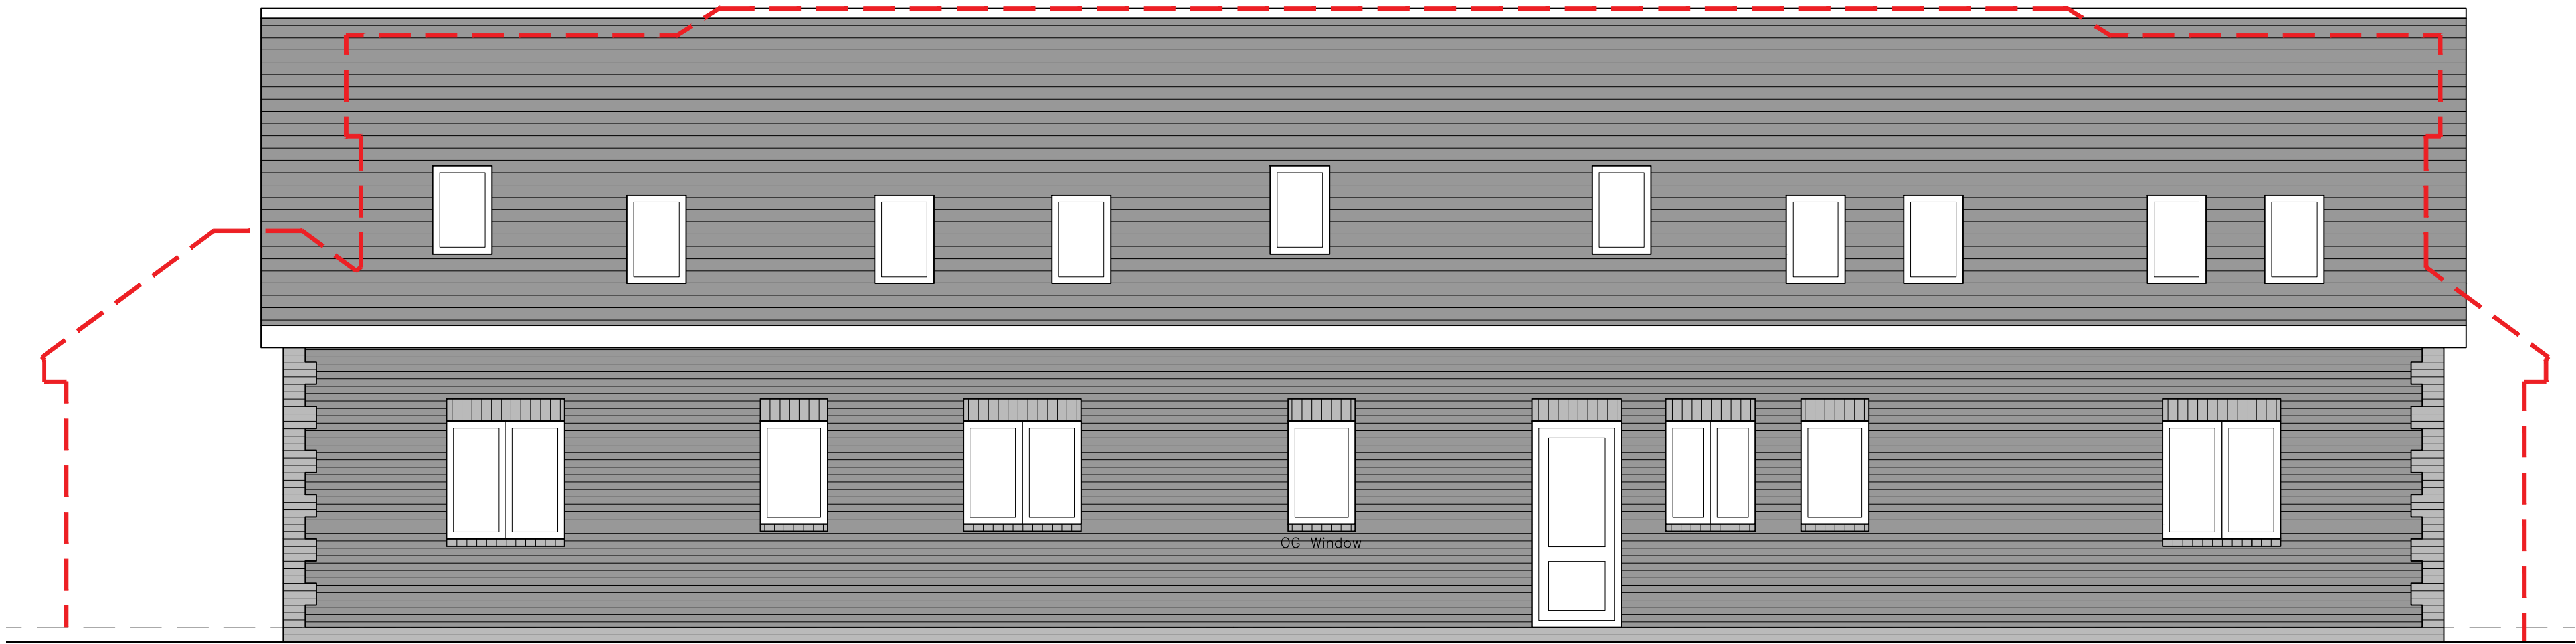

PROPOSED REAR ELEVATION
1: 50@A1