



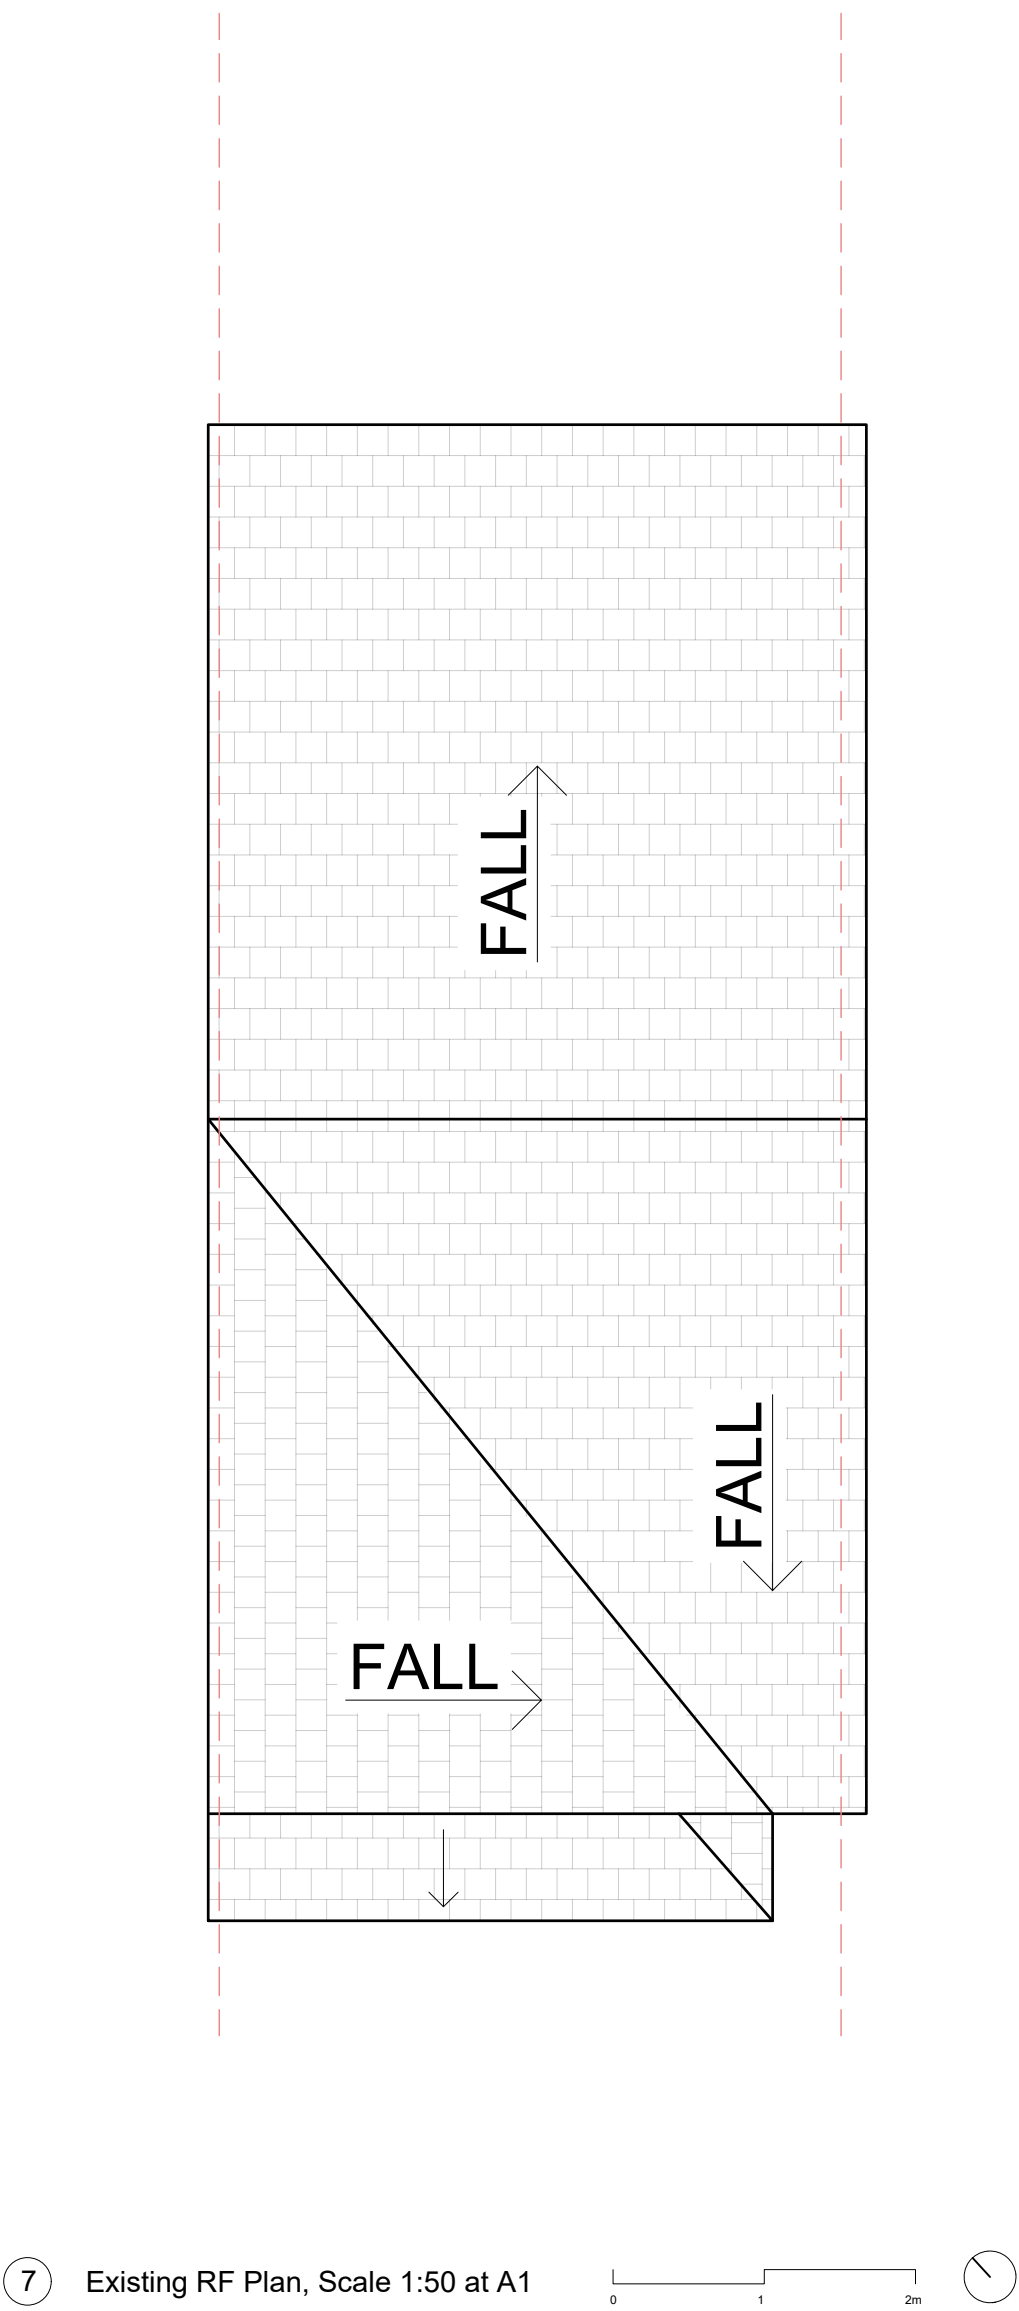

Disclaimer:

Drawing must not be reissued, loaned or copied without the written consent of BeforeBricks. All errors, omissions, discrepancies should be reported to BeforeBricks immediately. All dimensions to be checked before site fabrication by the contractor, his sub-contractor or supplier. Any deviation from the drawing to be reported to BeforeBricks immediately. This drawing is not intended for purposes of construction.

- Notes:**
- 6 Existing GF Plan
 - 7 Existing RF Plan

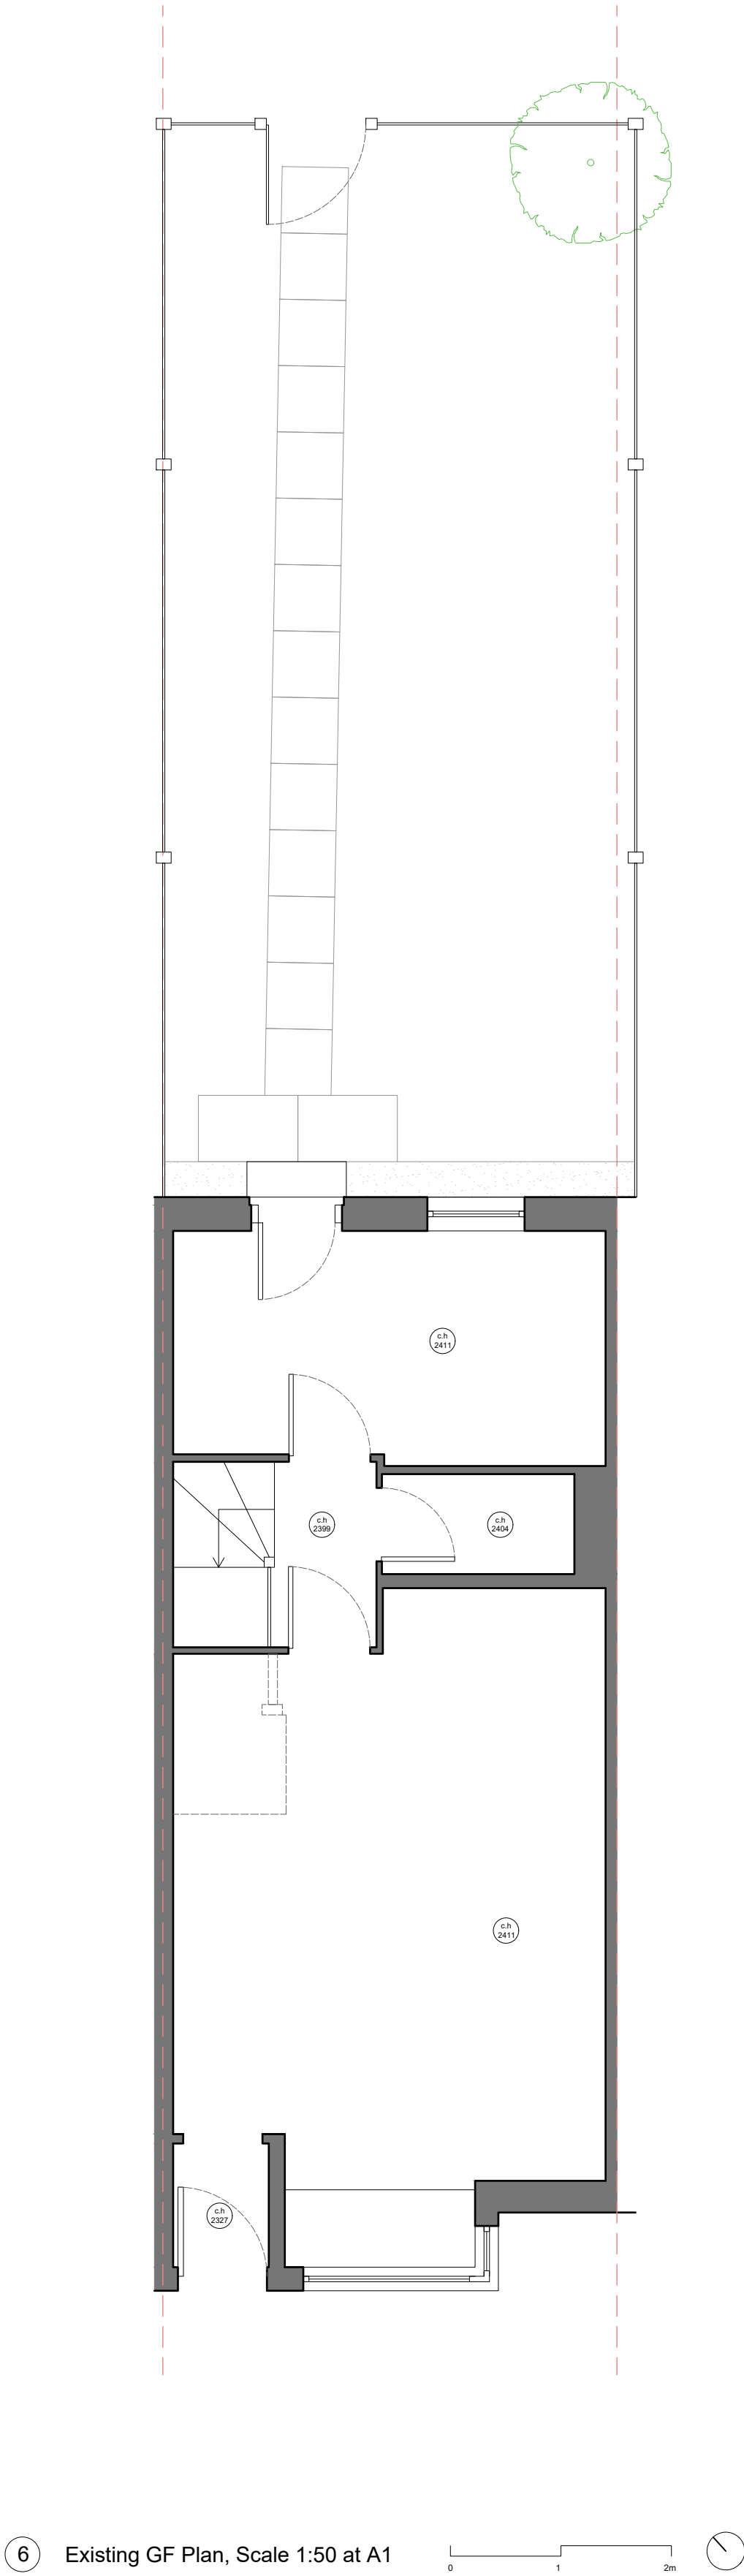

BeforeBricks

020 4586 8996
hello@beforebricks.com
<https://www.beforebricks.com/>

3rd Floor, 86-90 Paul St.
London EC2A 4NE

Client: Annabelle McMahon

Site: 39 Creamery Court,
Letchworth Garden City, SG6
2UA

Project description: The creation
of a single-storey rear extension.

Title: Existing Plans

Drawing Status: FULL PLANNING
APPLICATION

Date: 28/08/2025 Drawn by: DM
Scale: 1:50 Checked by:

Northpoint for drawings No/s 6-7:

North arrow pointing towards the top right of the page.

Drawing No/s: 6-7