



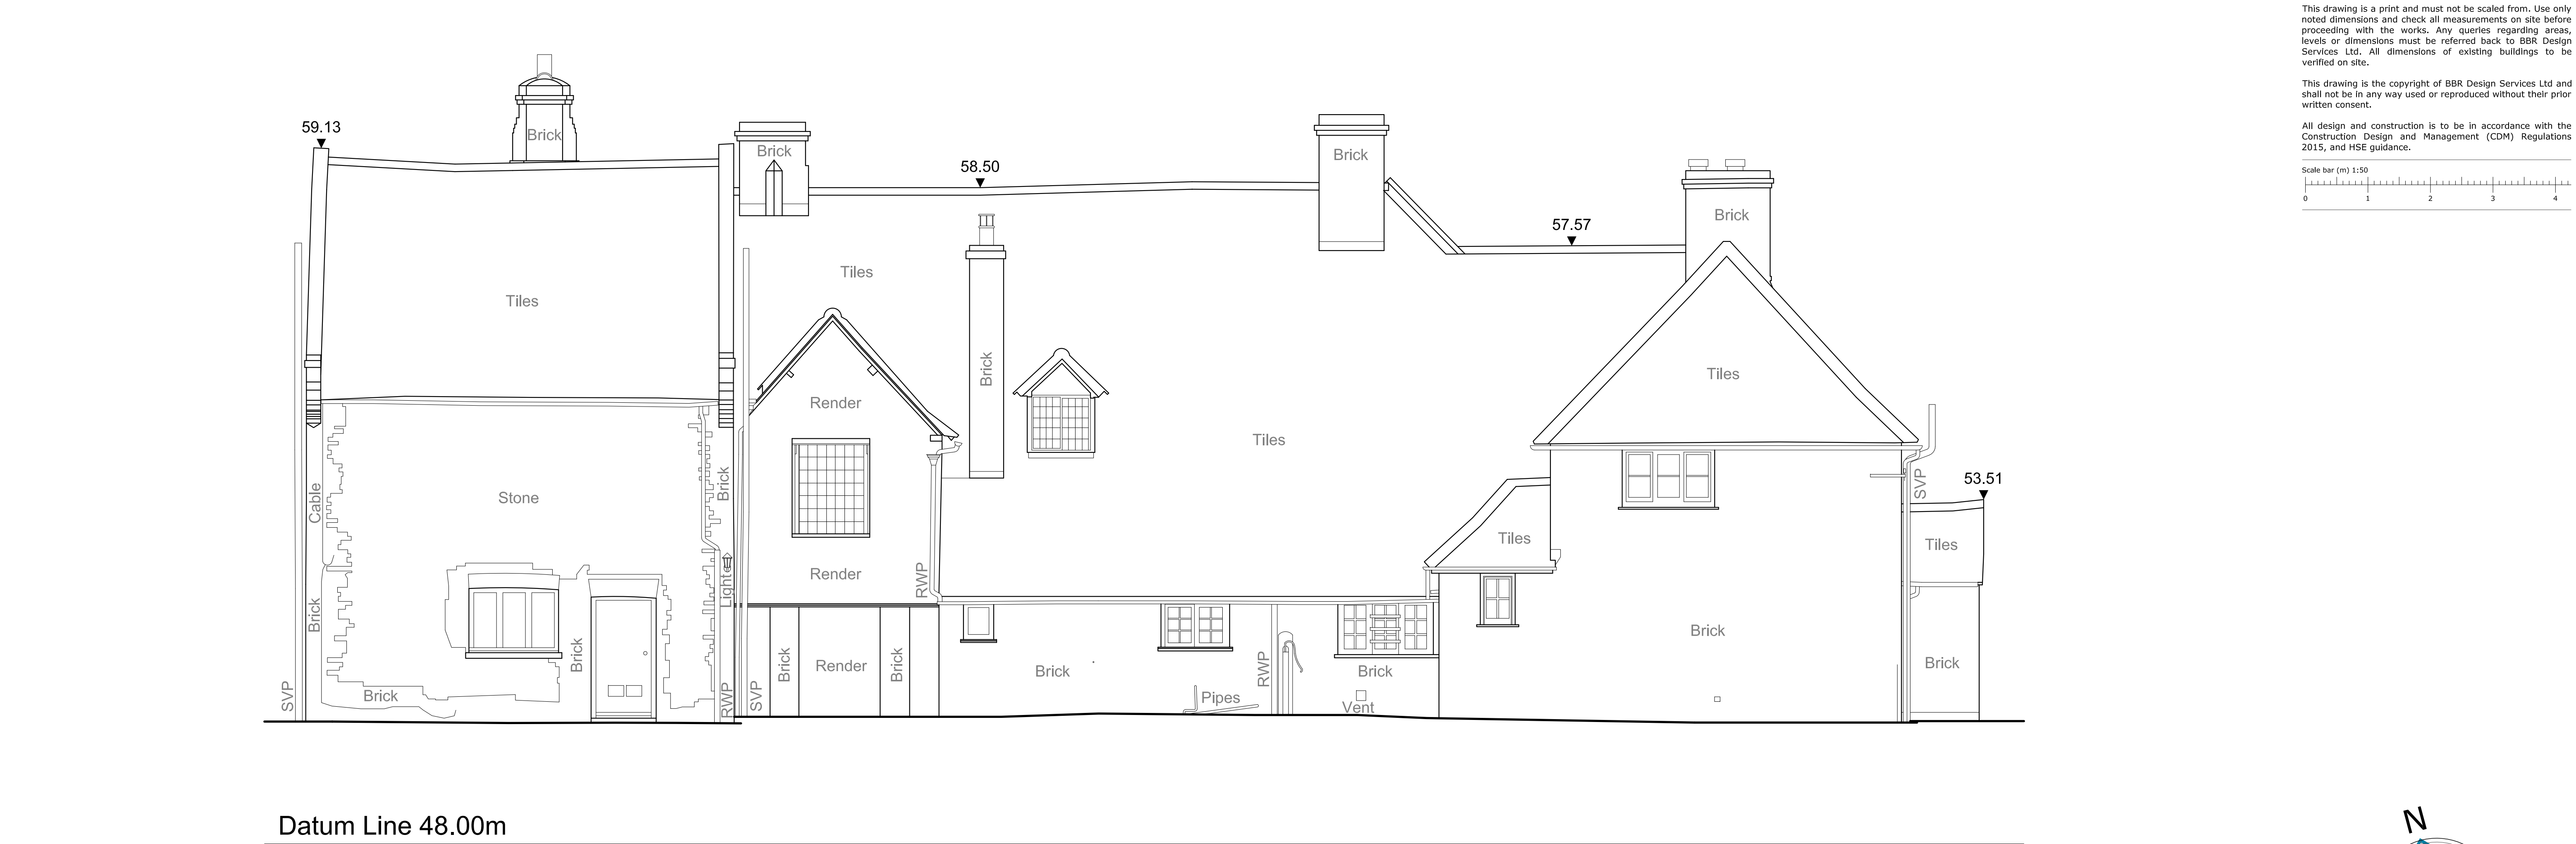

Elevation 3 (Rear / North)


Scale 1:50

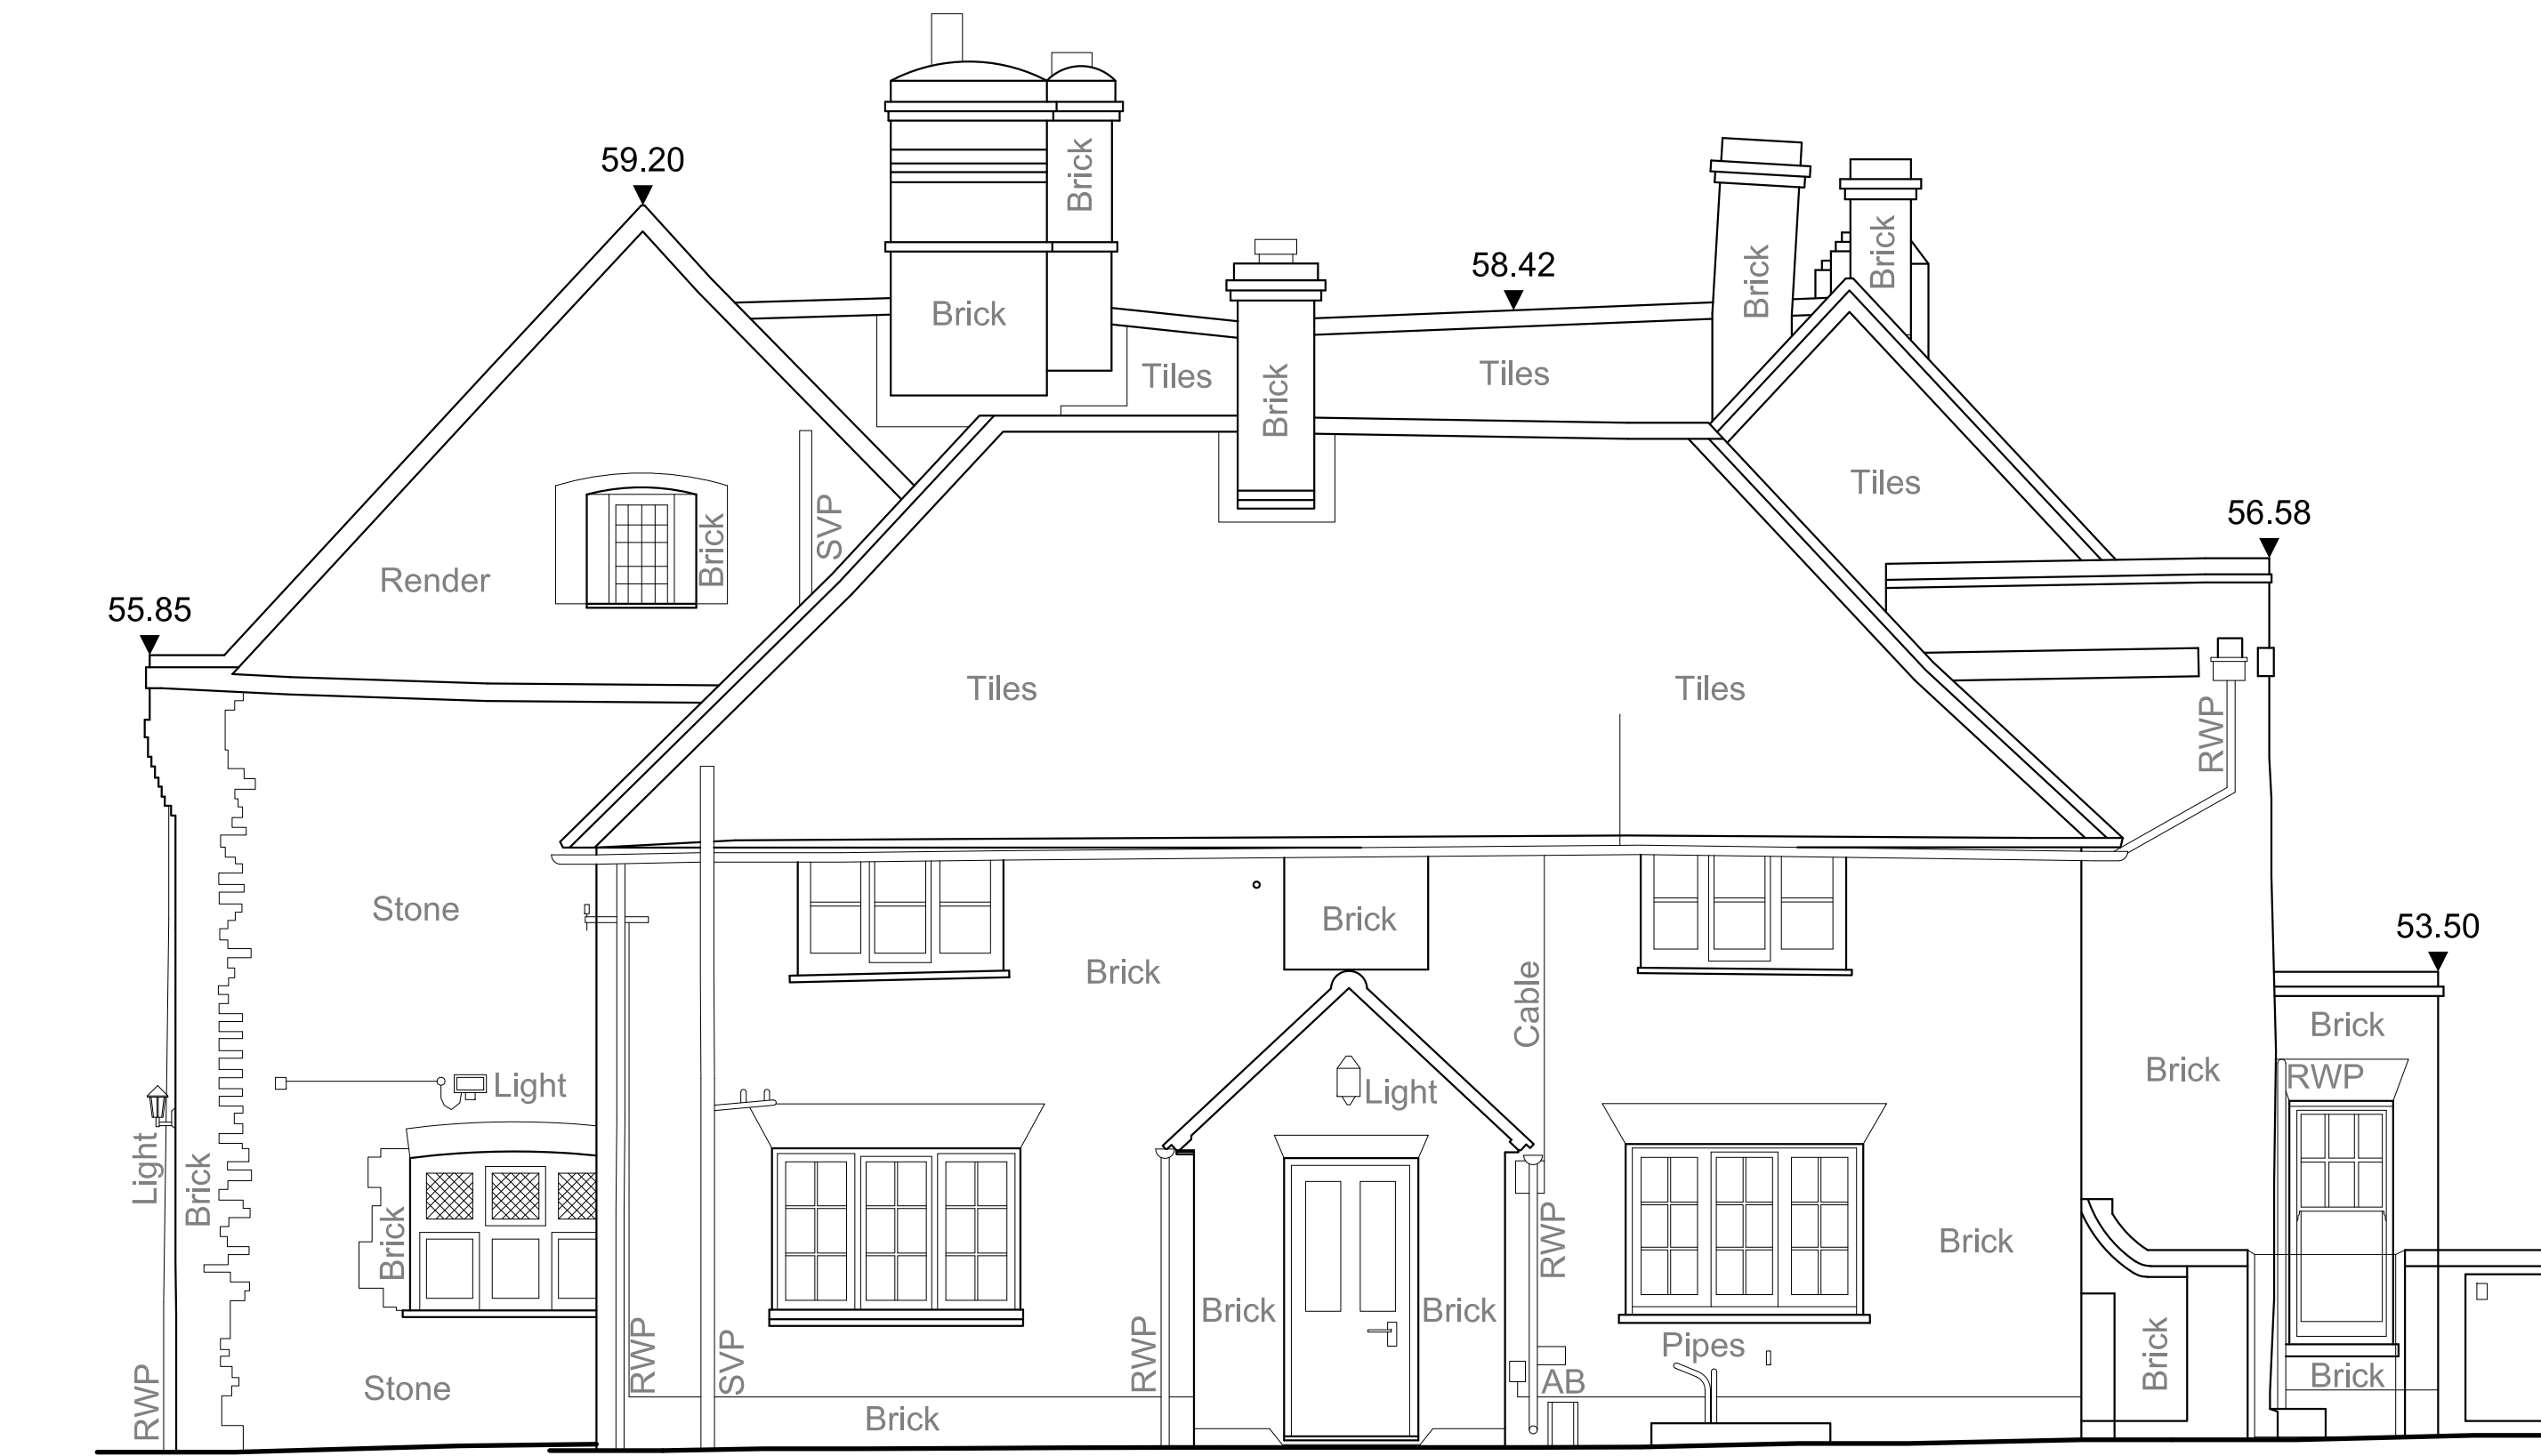

Datum Line 48.00m

Elevation 4 (LH Side / West)


Scale 1:50

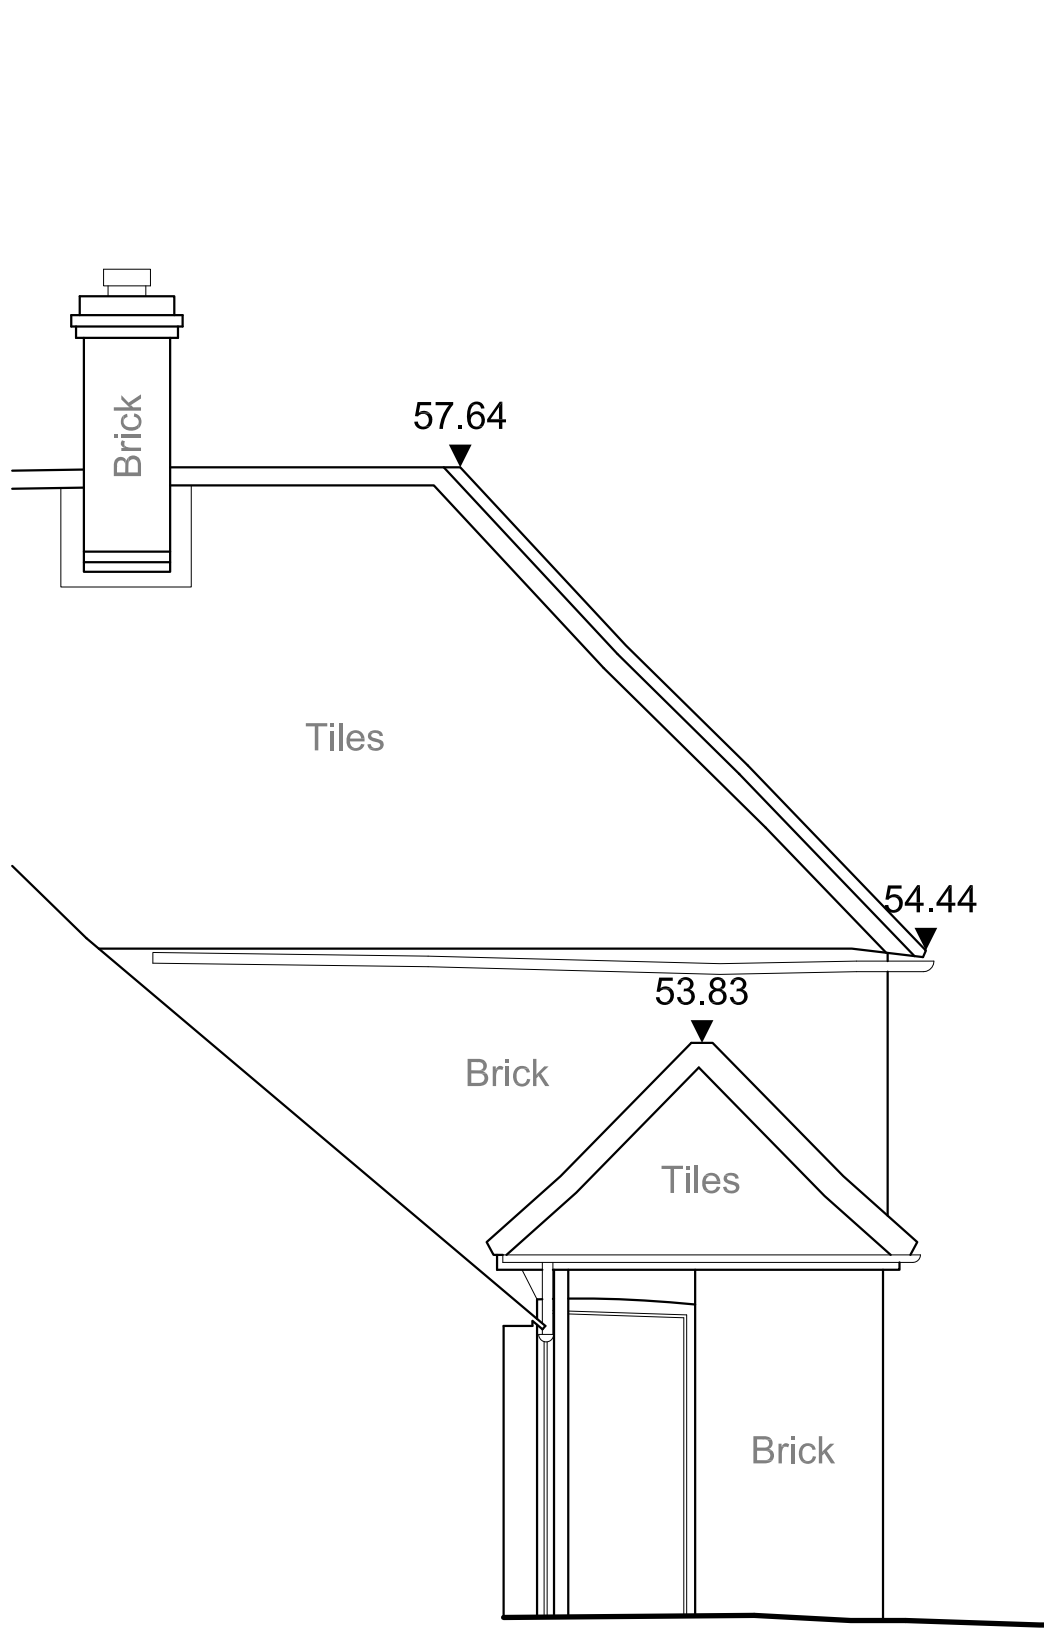

Datum Line 48.00m

Elevation 5 (Rear LH Flank / East)


Scale 1:50

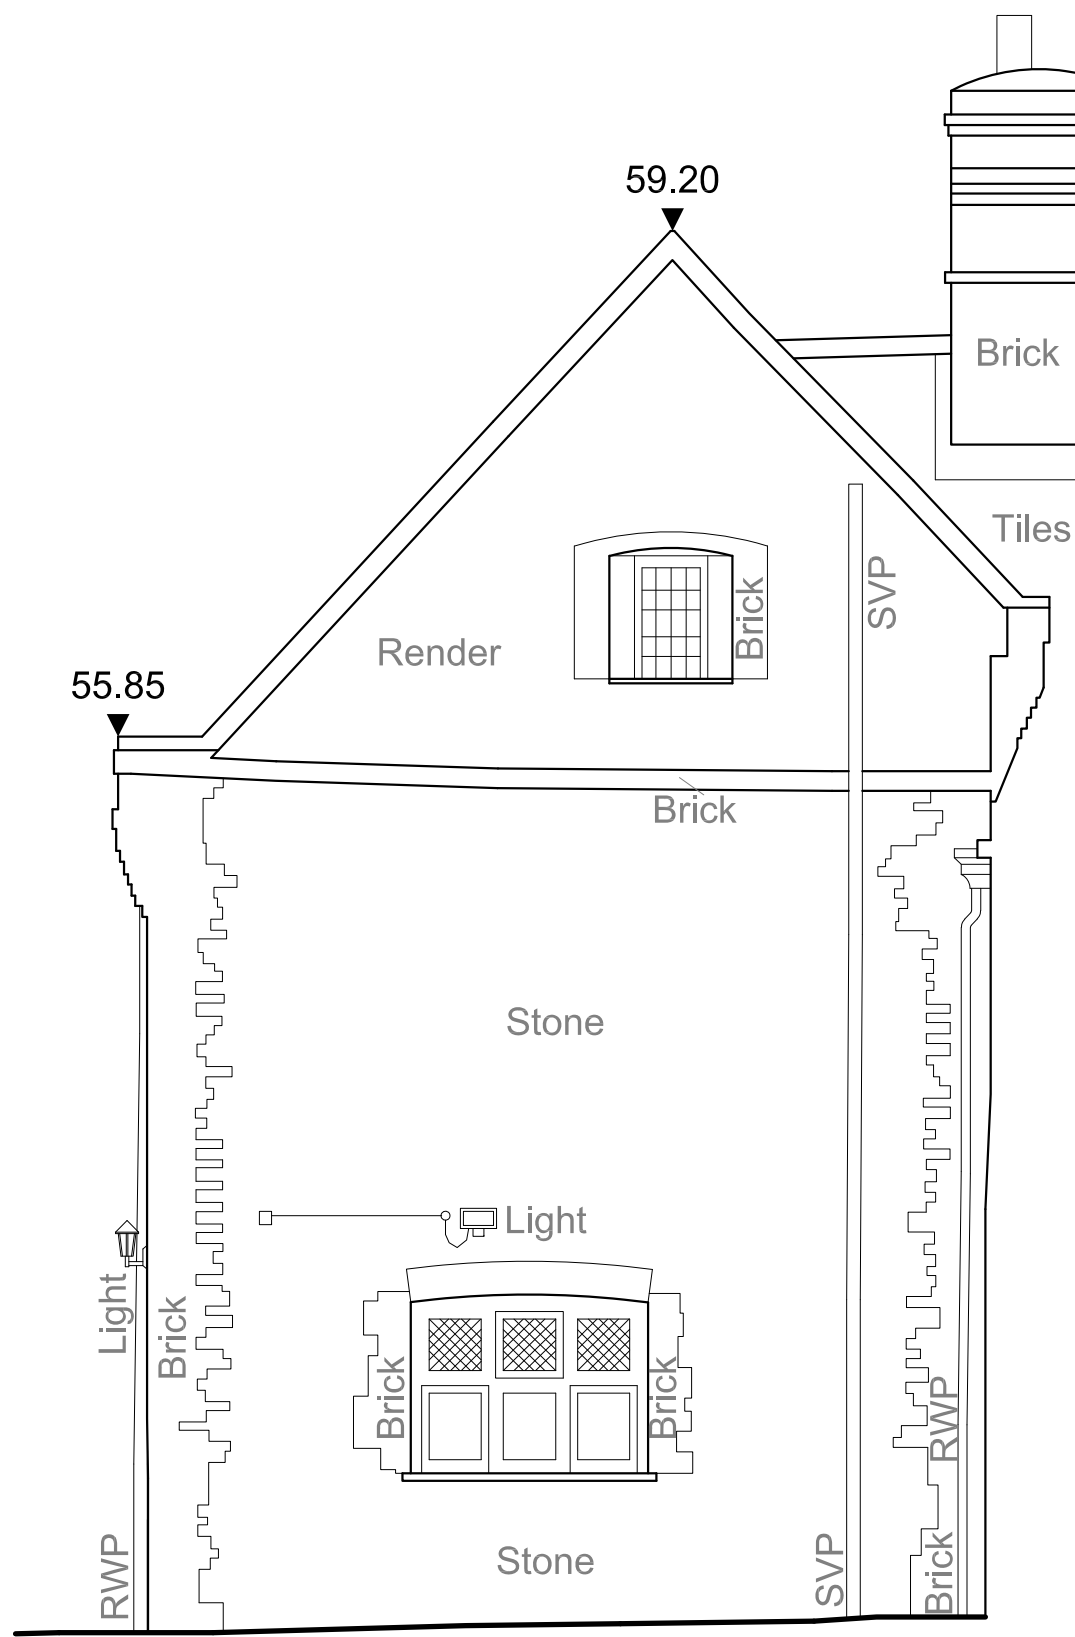

Datum Line 48.00m

Elevation 6 (Rear RH Flank / West)

Scale 1:50

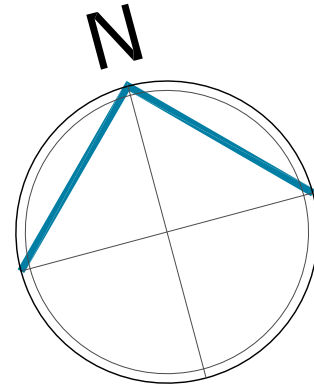

Rev:	Date:	Note:	By:

FOR PLANNING



01462 420800 | 01799 530097
info@bbr-design.co.uk
www.bbr-design.co.uk



Contract:
Old Ramerick Manor
Bedford Road
Ickleford
Hertfordshire, SG5 3SB
Drawing Title:
Existing Elevations
Sheet 2 of 2

Scale:
1:50
@ A1
Job No:
25346
Drawn/checked:
rda
Date:
August 2025

Drawing No:
PL06
Revision:
-
© BBR Design 2025