




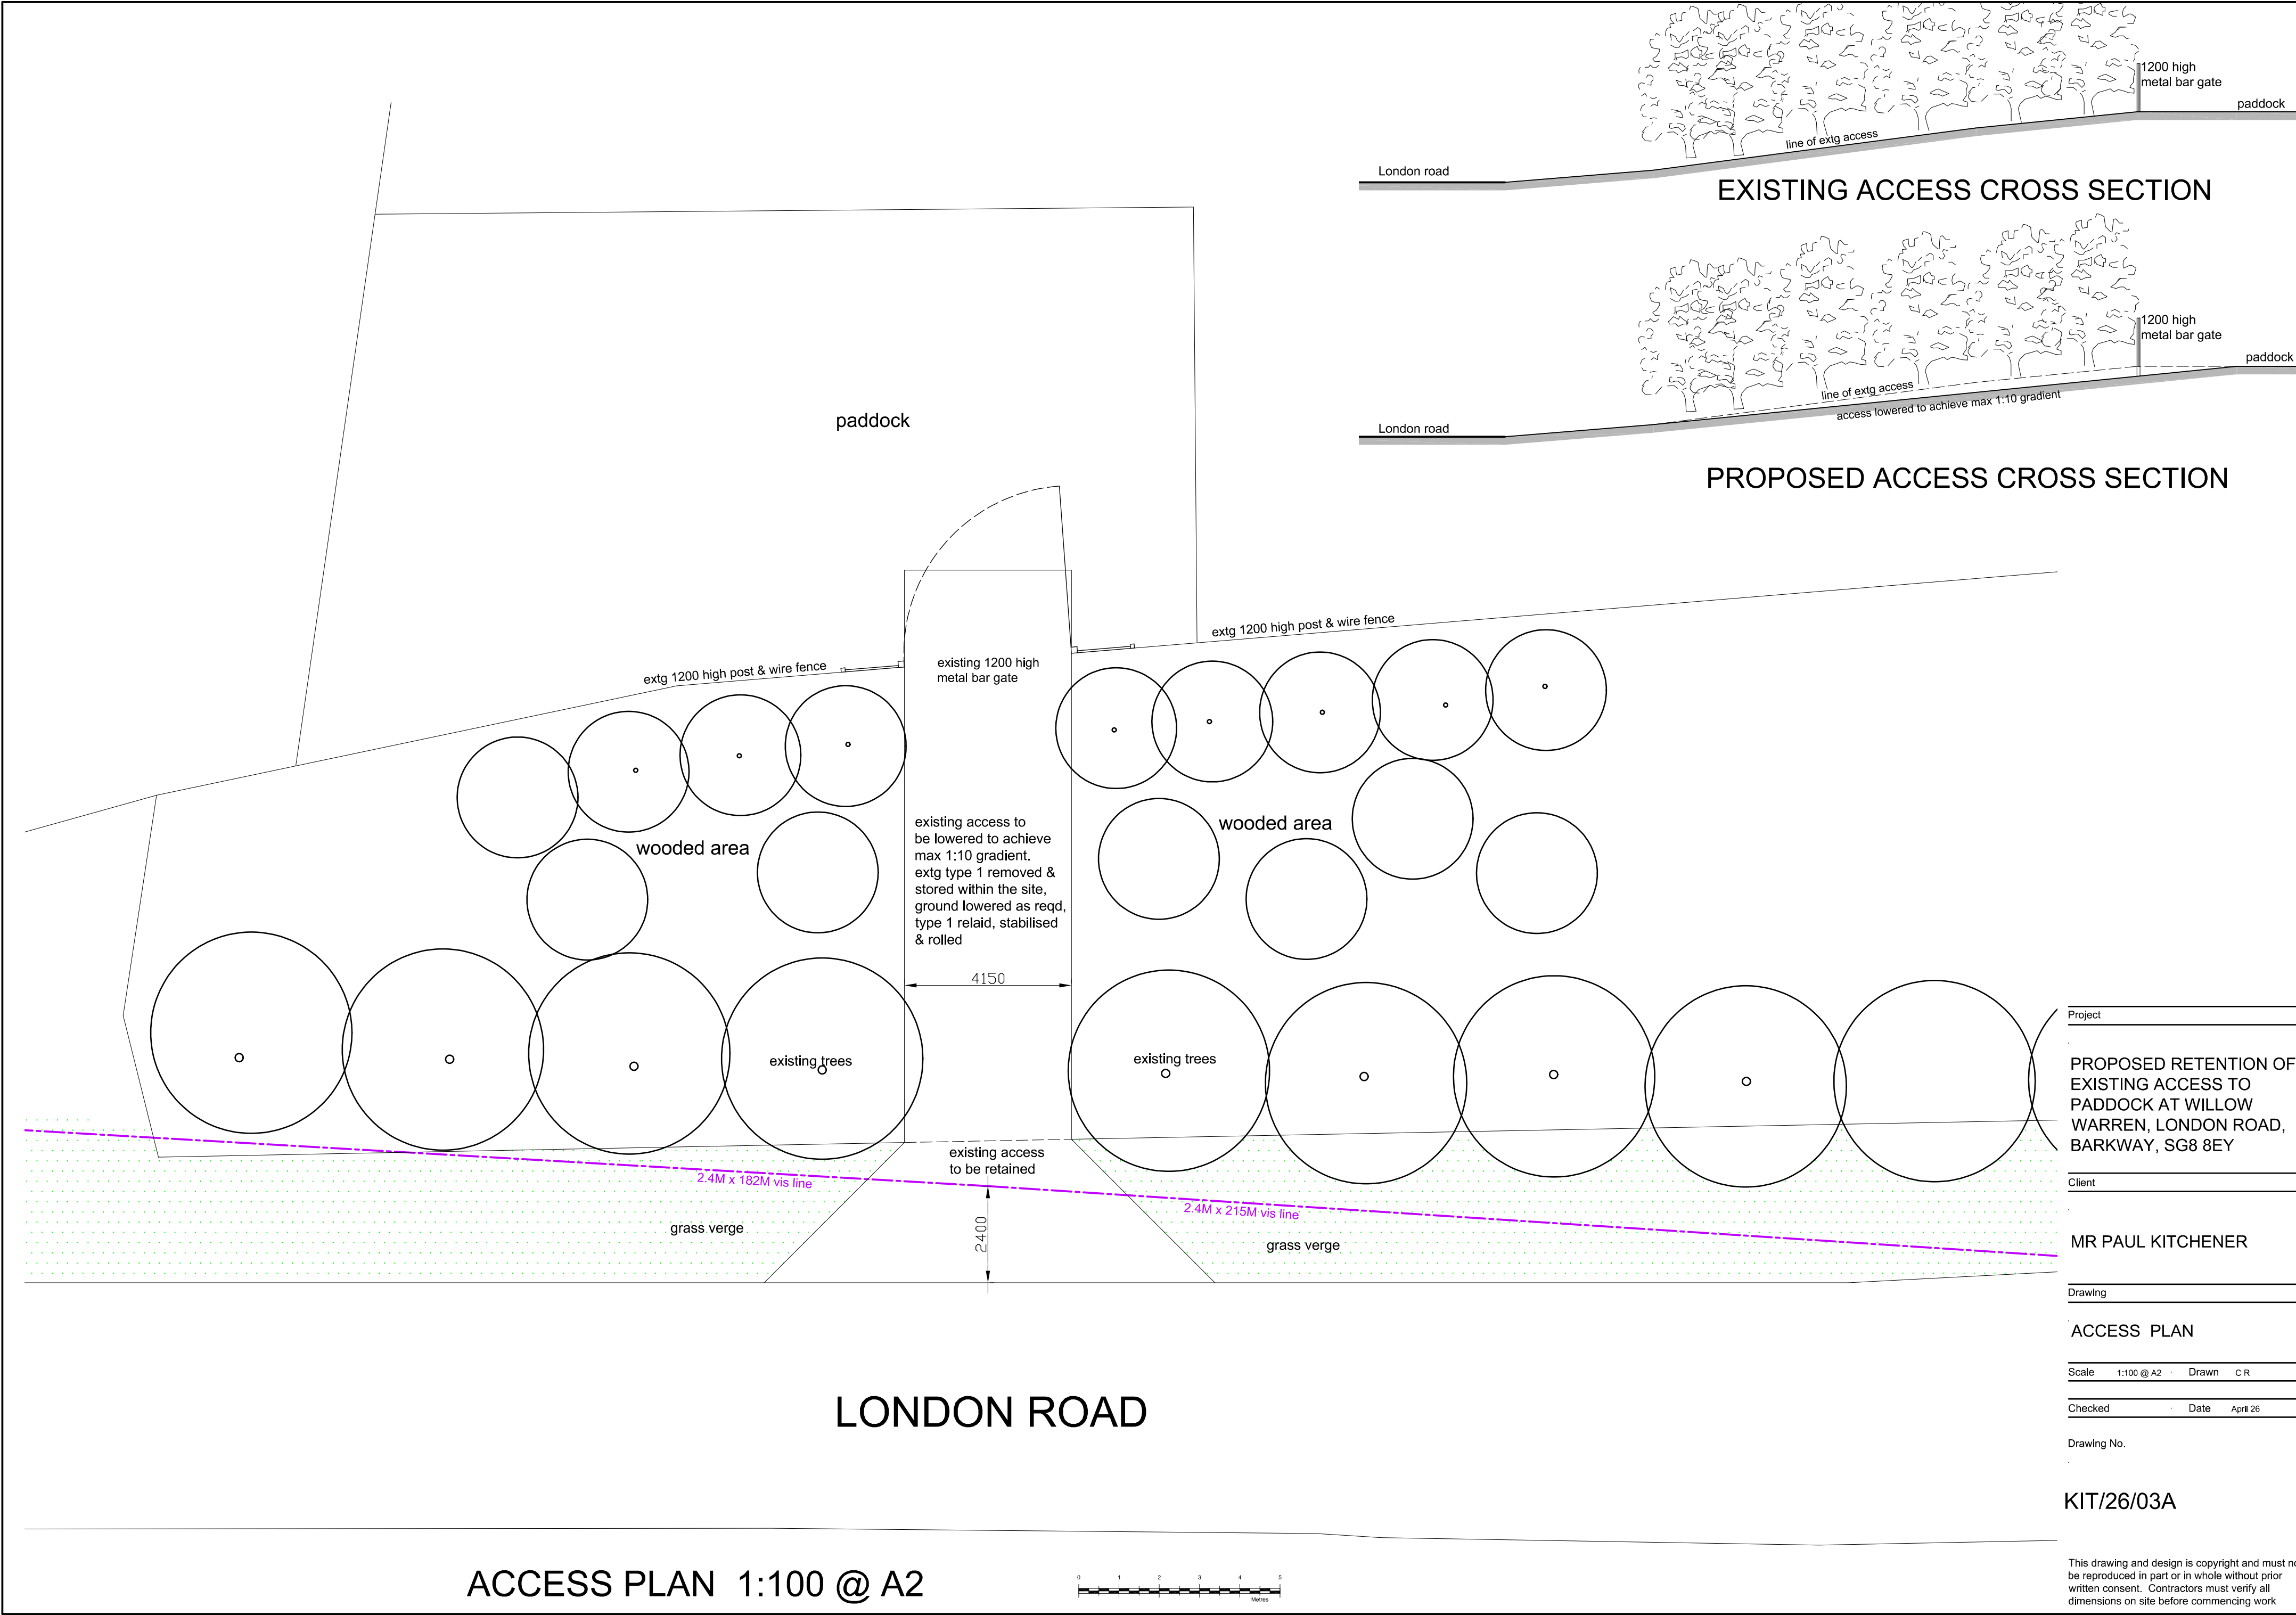

EXISTING ACCESS CROSS SECTION

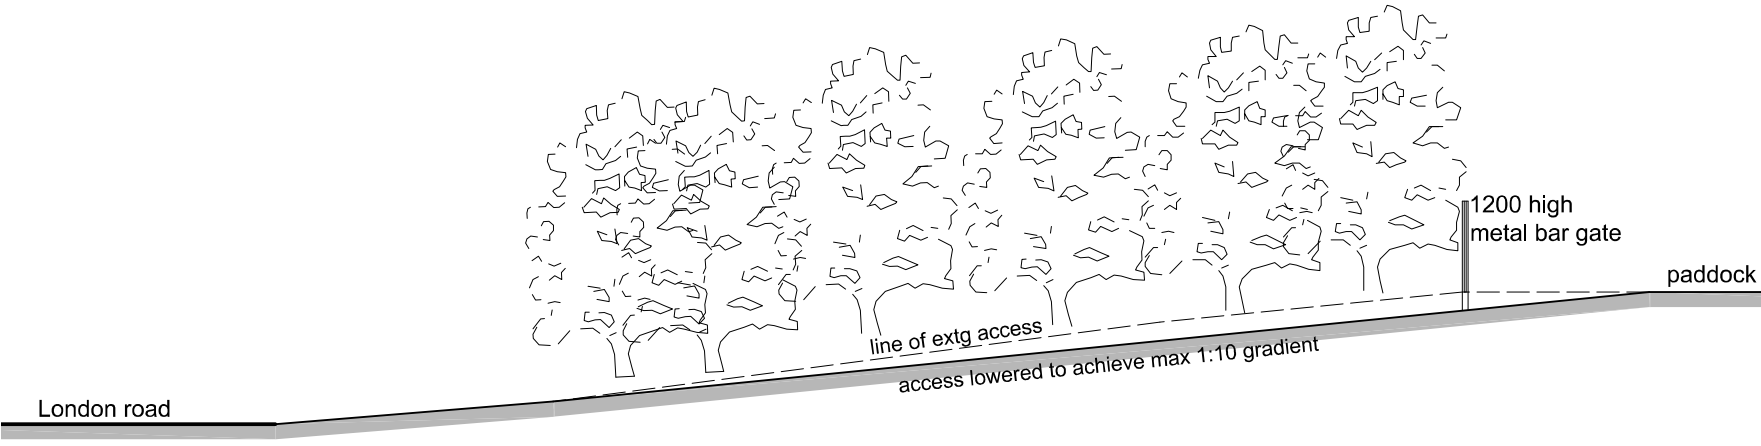

PROPOSED ACCESS CROSS SECTION

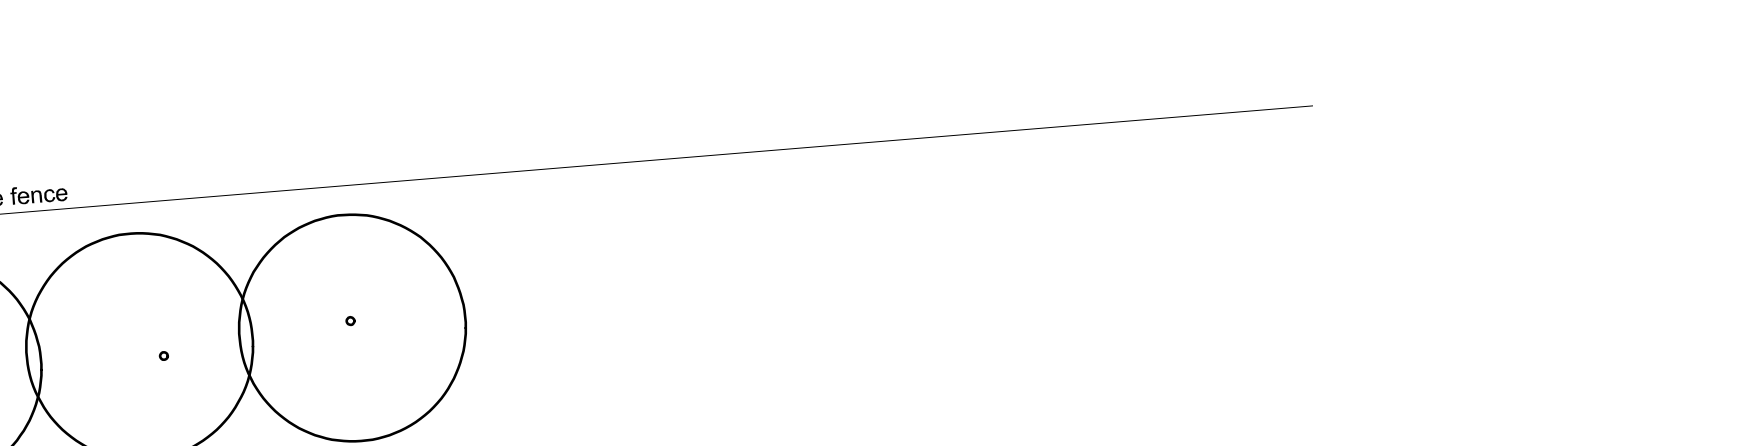

Project	PROPOSED RETENTION OF EXISTING ACCESS TO PADDOCK AT WILLOW WARREN, LONDON ROAD, BARKWAY, SG8 8EY		
Client	MR PAUL KITCHENER		
Drawing	ACCESS PLAN		
Scale	1:100 @ A2	Drawn	C R
Checked	Date	April 26	
Drawing No.	KIT/26/03A		
This drawing and design is copyright and must not be reproduced in part or in whole without prior written consent. Contractors must verify all dimensions on site before commencing work			

ACCESS PLAN 1:100 @ A2