

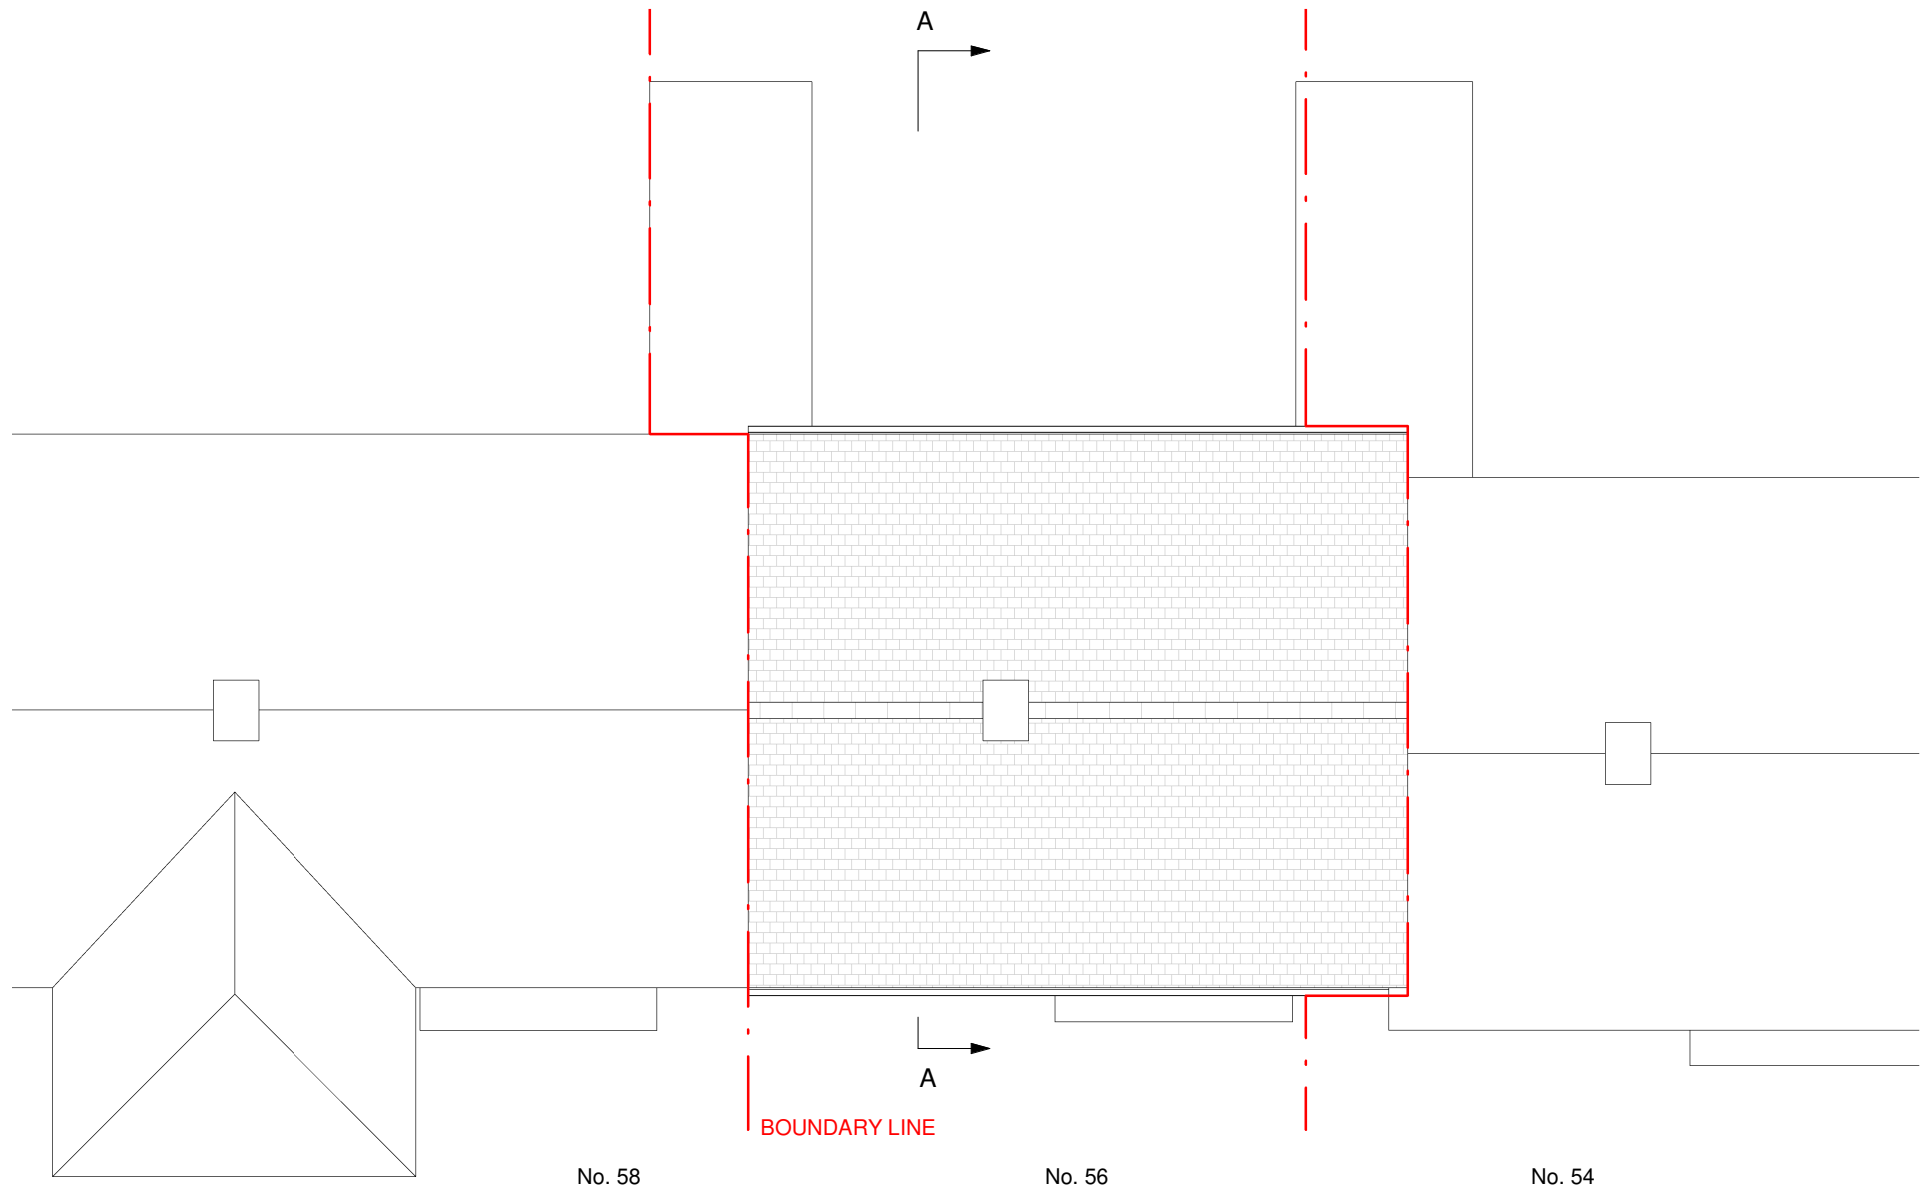


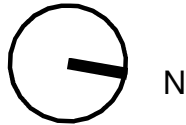

EXISTING ROOF PLAN
1:100 @ A3

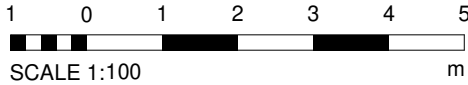

Model Seq.	Rev.	Date	Revision Description	Issued to
1	A	Mar. 2025	Planning Application Submission	LPA

56 Chilvers Bank, Baldock, Hertfordshire, SG7 6HT
PLANNING APPLICATION
EXISTING ROOF PLAN

003	1 : 100-@A3
Mar. 2025	

003-102A

Issued to: C: Client; P: Planners; B: Building Control Officer; E: Engineer;