


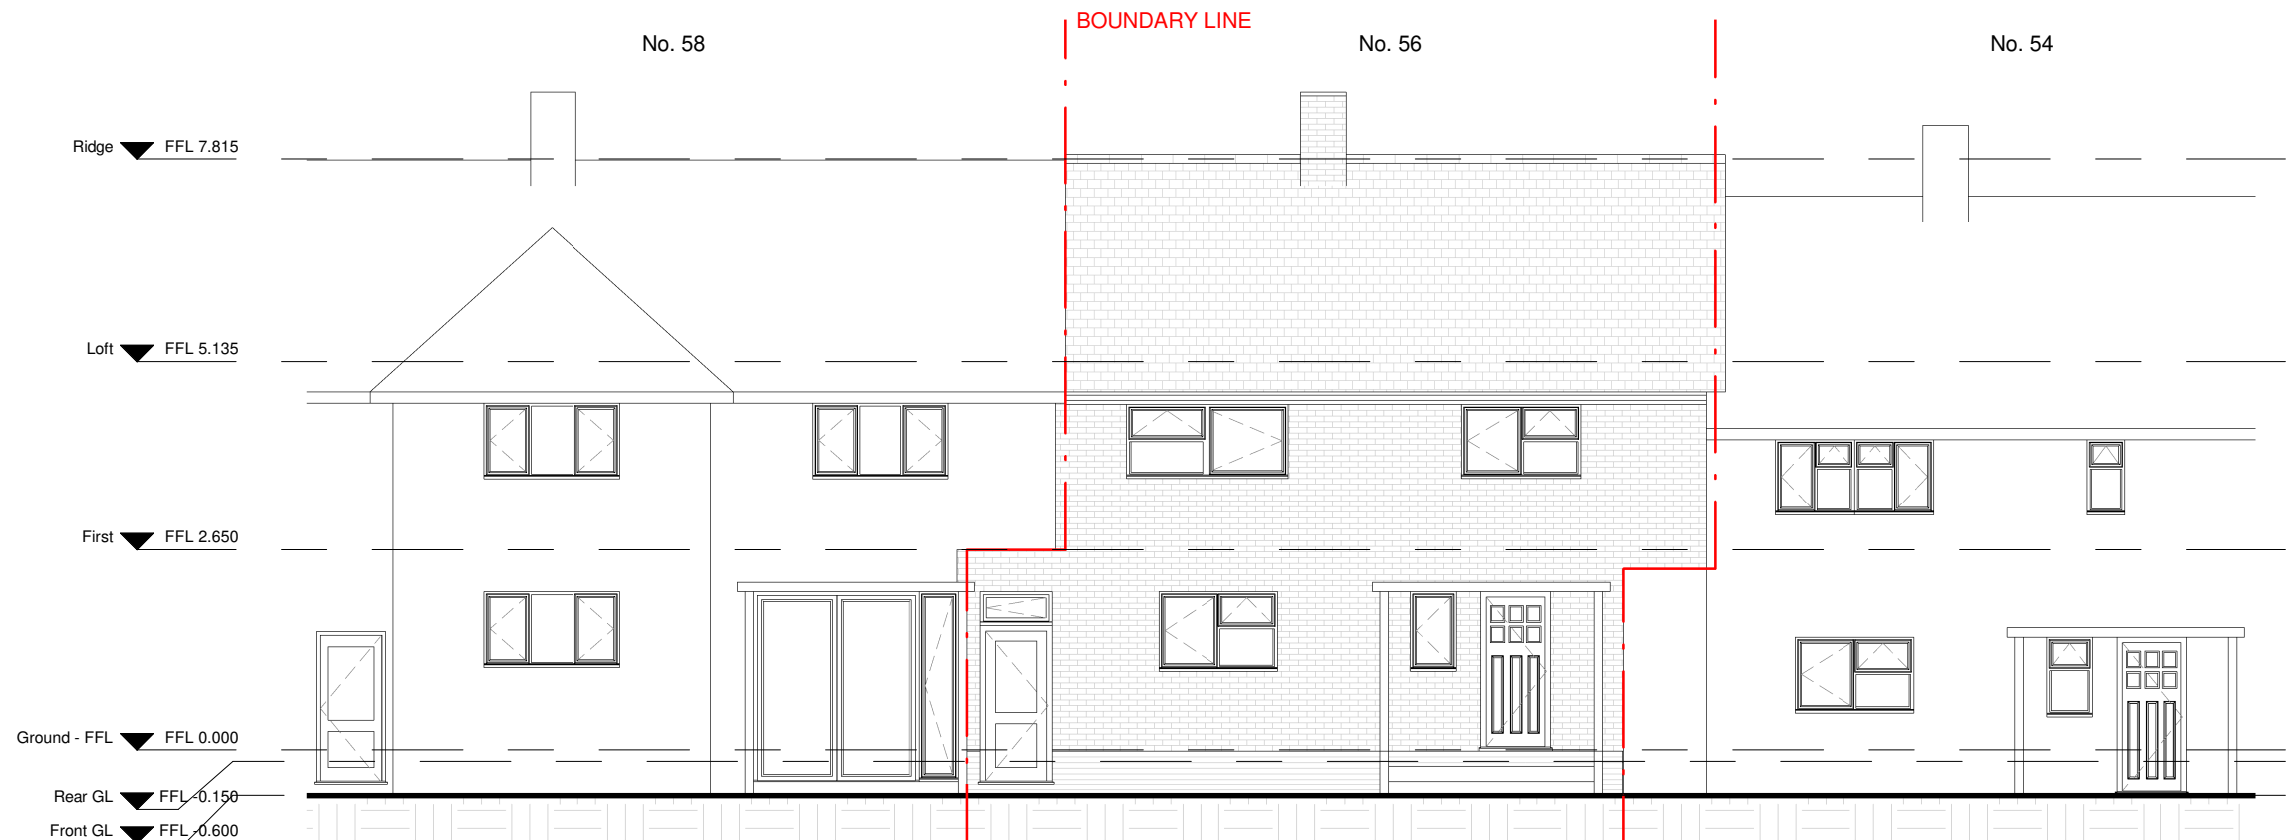


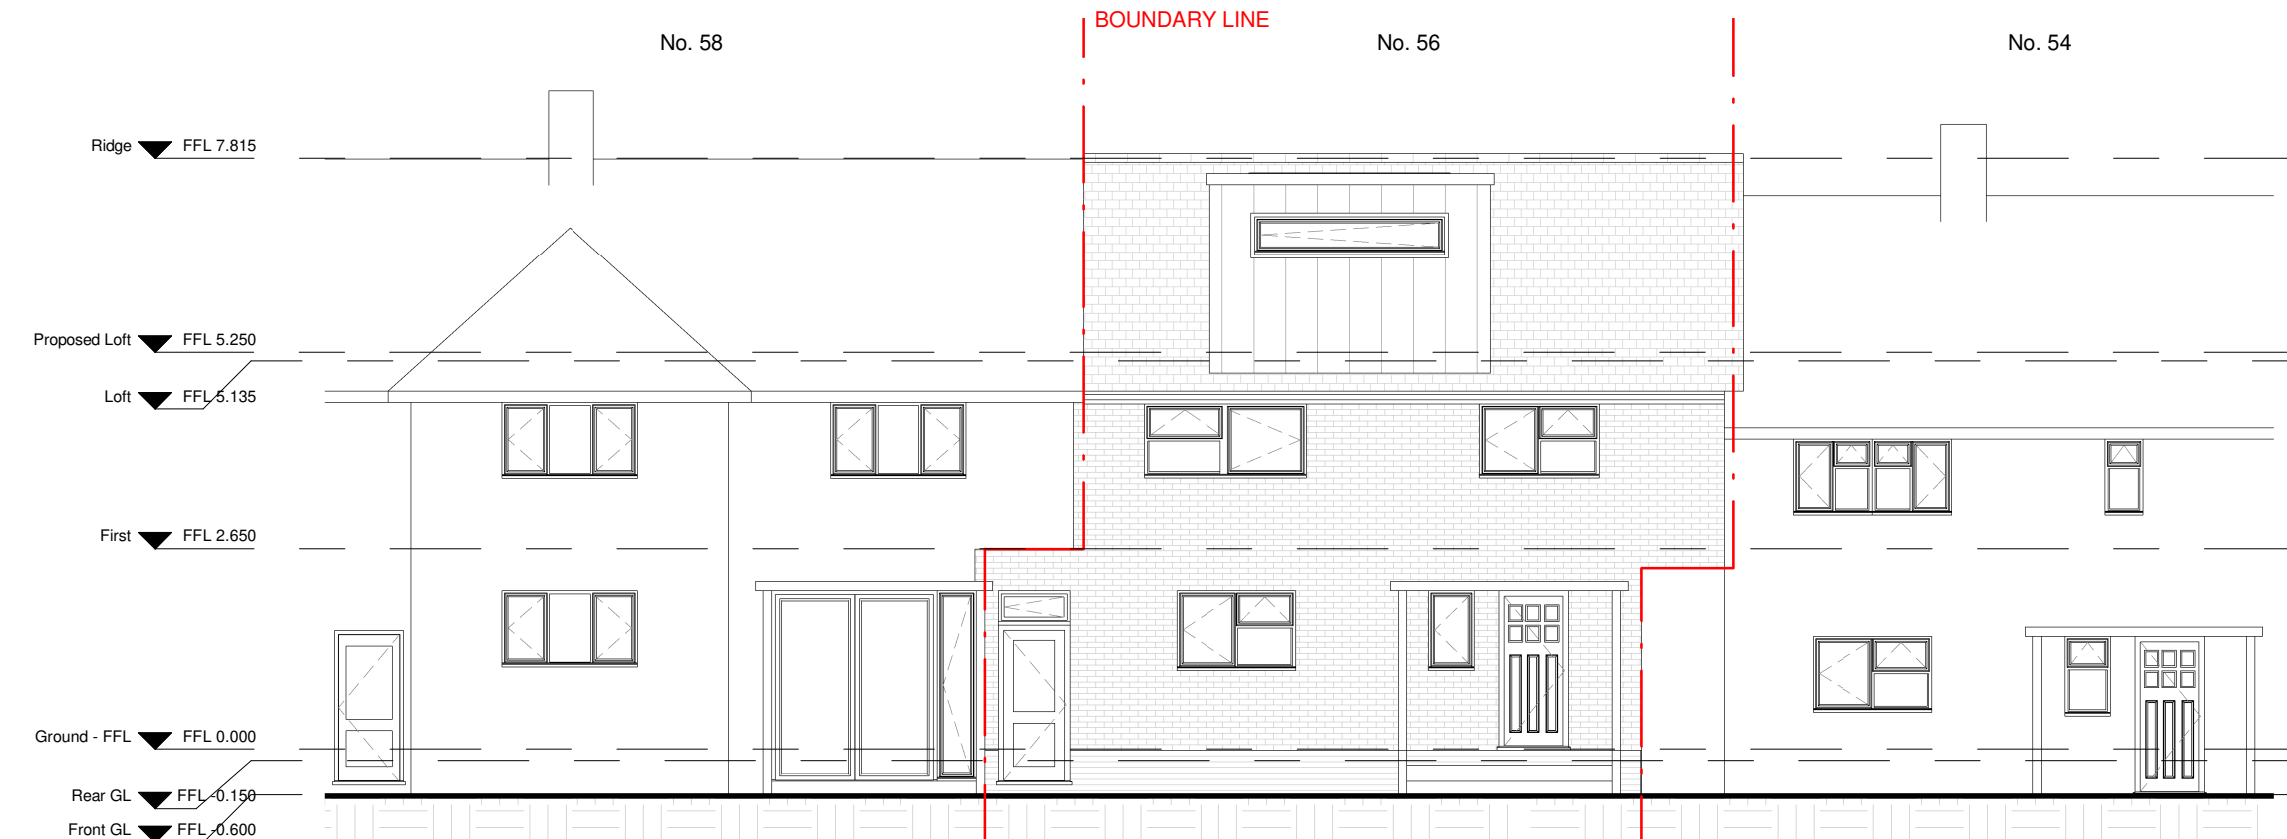

EXISTING STREET SCENE ELEVATION
1:100 @ A3

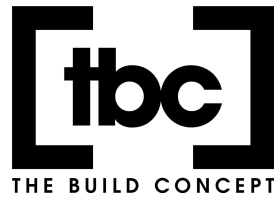

PROPOSED STREET SCENE ELEVATION
1:100 @ A3

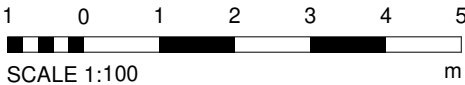

Model Seq.	Rev.	Date	Revision Description	Issued to
1	A	Mar. 2025	Planning Application Submission	LPA

Issued to: C: Client; P: Planners; B: Building Control Officer; E: Engineer;

56 Chilvers Bank, Baldock, Hertfordshire, SG7 6HT	PLANNING APPLICATION	EXISTING & PROPOSED STREET SCENES
---	----------------------	-----------------------------------

003 1 : 100-@A3
Mar. 2025

003-205A