

Model Seq.	Rev.	Date	Revision Description	Issued to
1	A	Mar. 2025	Planning Application Submission	LPA

Issued to: C: Client; P: Planners; B: Building Control Officer; E: Engineer;

56 Chilvers Bank, Baldock, Hertfordshire, SG7 6HT


PLANNING APPLICATION

PROPOSED SECTIONS

0031 : 100-@A3

Mar. 2025

003-204A

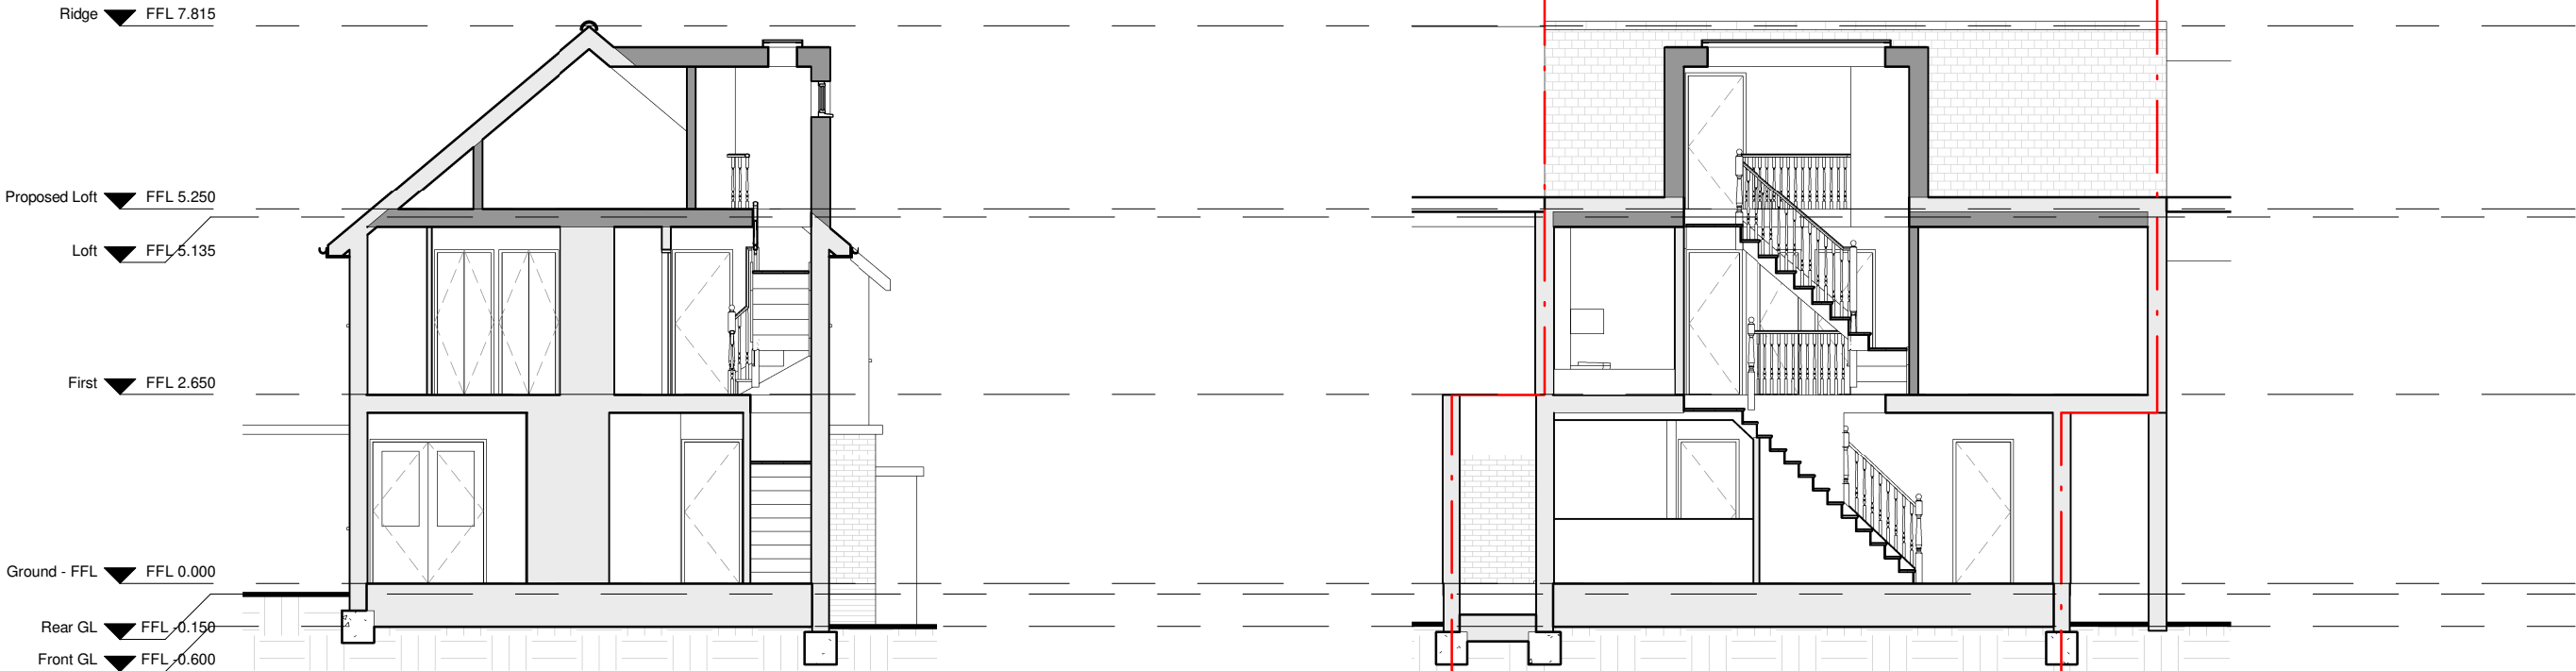

PROPOSED SECTION A-A
1:100 @ A3

PROPOSED SECTION B-B
1:100 @ A3

