




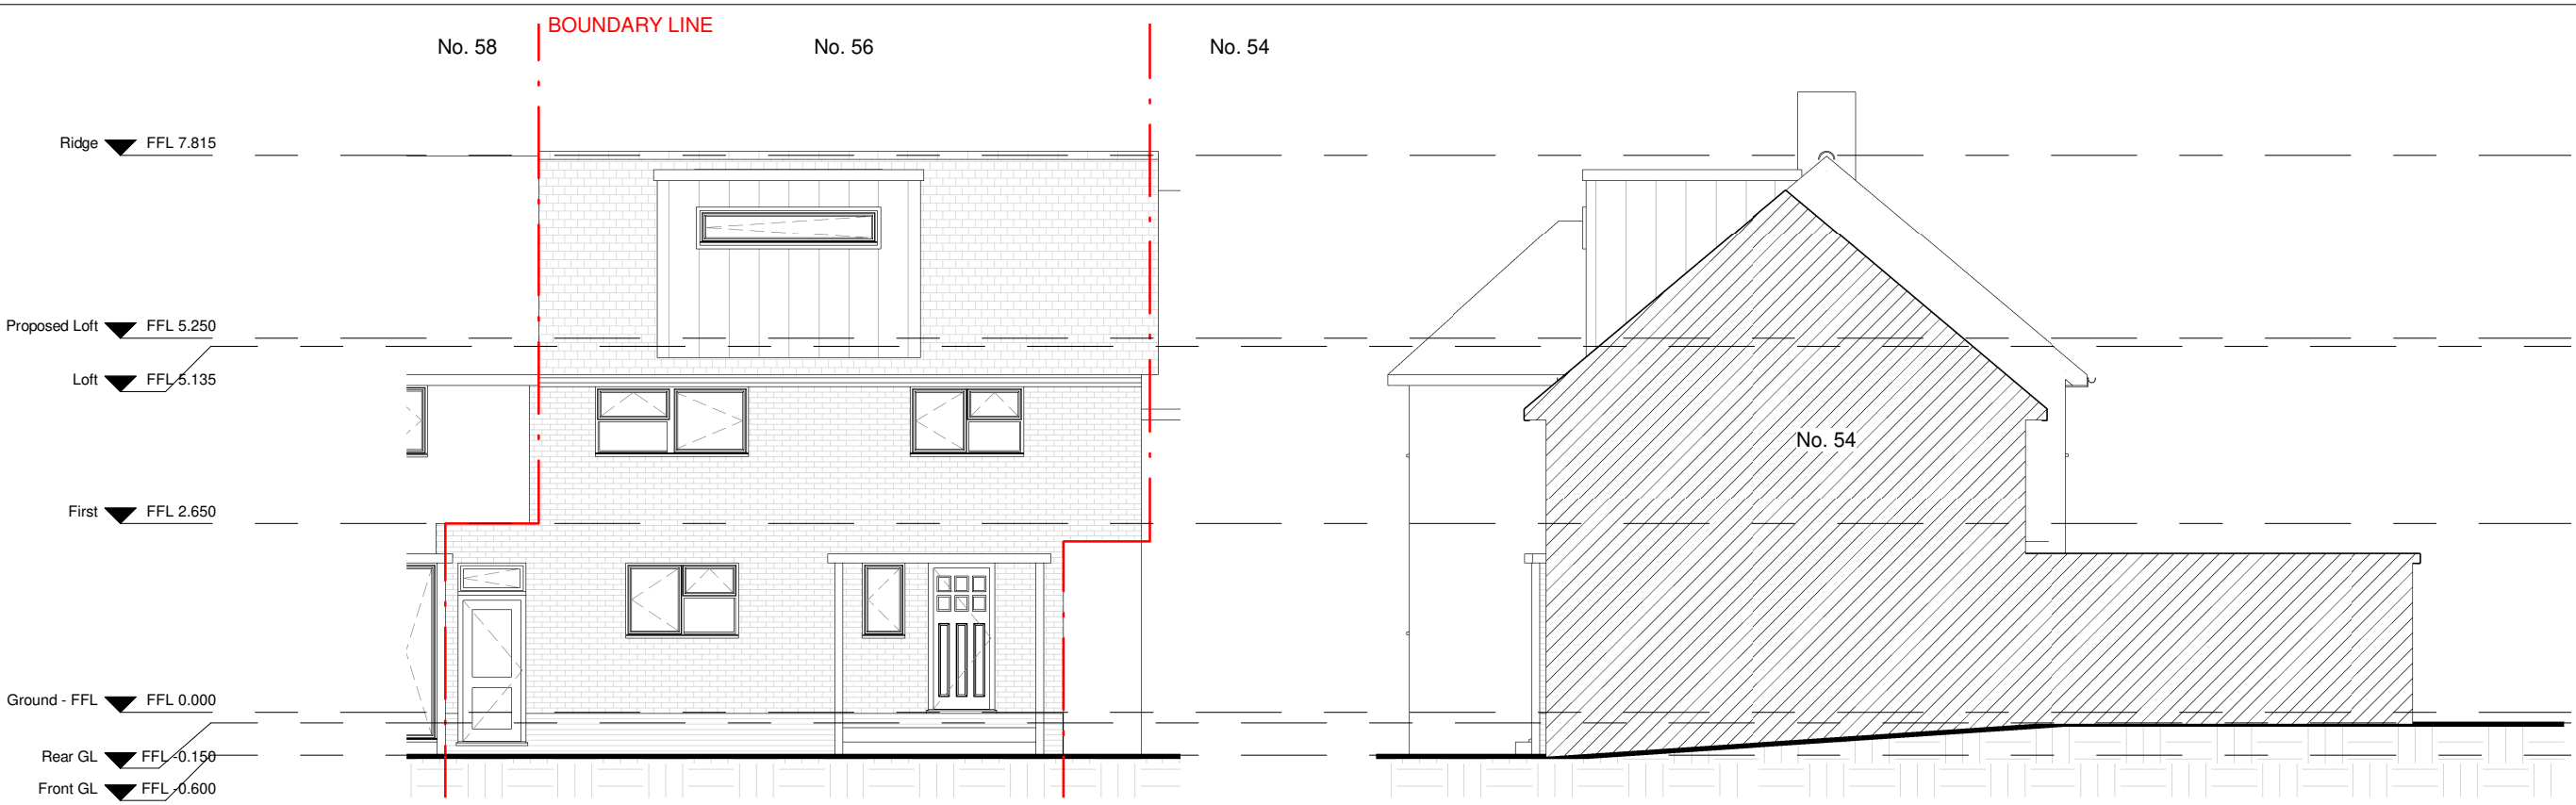


PROPOSED FRONT ELEVATION
1:100 @ A3

PROPOSED RIGHT ELEVATION
1:100 @ A3

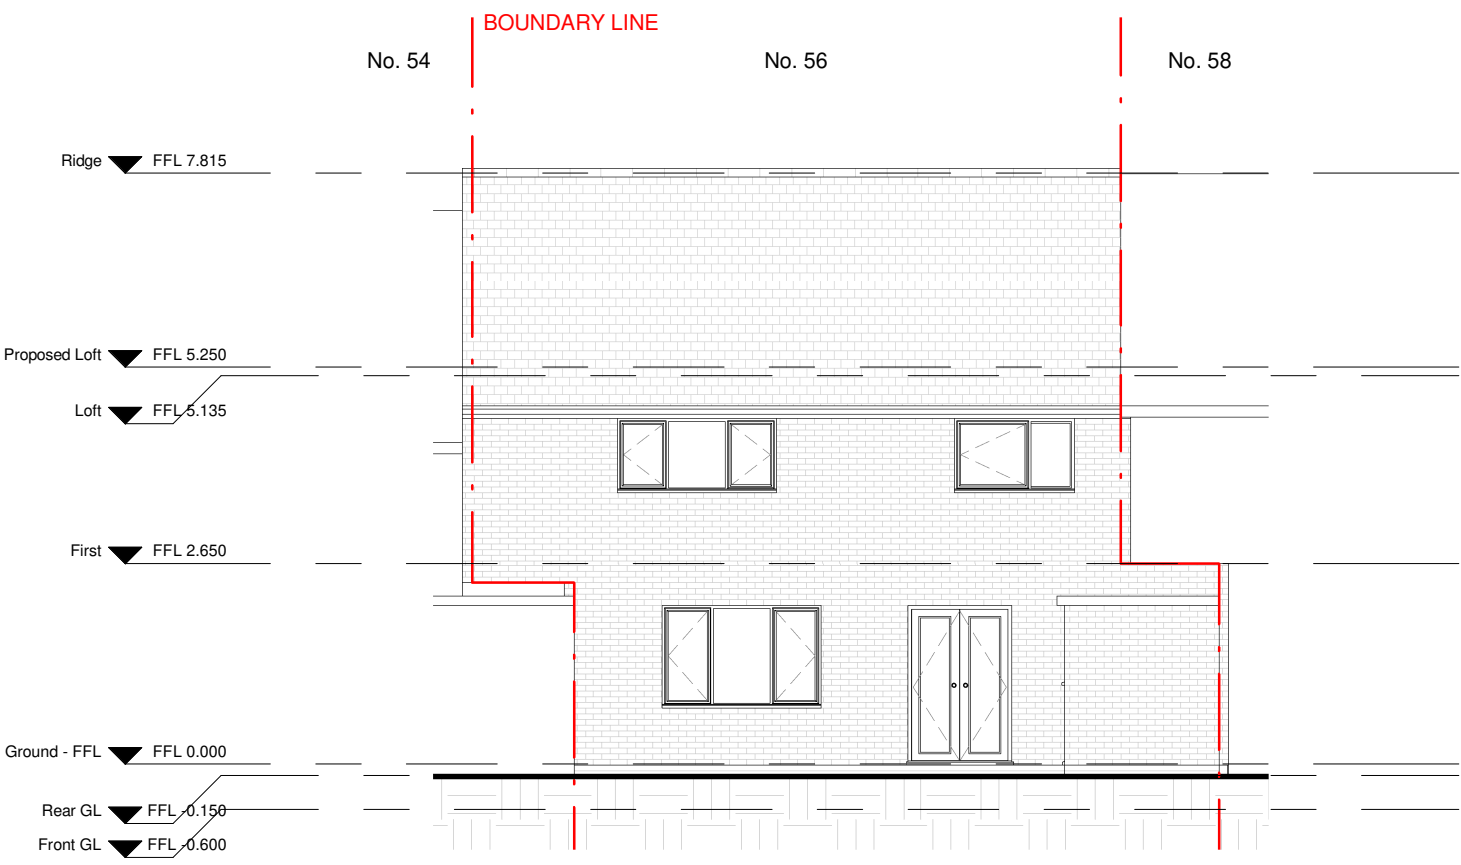

PROPOSED REAR ELEVATION
1:100 @ A3

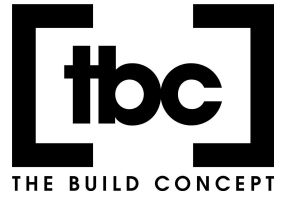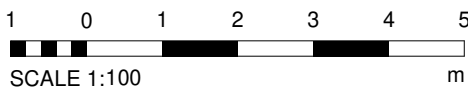

Model Seq.	Rev.	Date	Revision Description	Issued to
1	A	Mar. 2025	Planning Application Submission	LPA

56 Chilvers Bank, Baldock, Hertfordshire, SG7 6HT
PLANNING APPLICATION
PROPOSED ELEVATIONS

003 1 : 100-@A3
Mar. 2025

003-203A

Issued to: C: Client; P: Planners; B: Building Control Officer; E: Engineer.