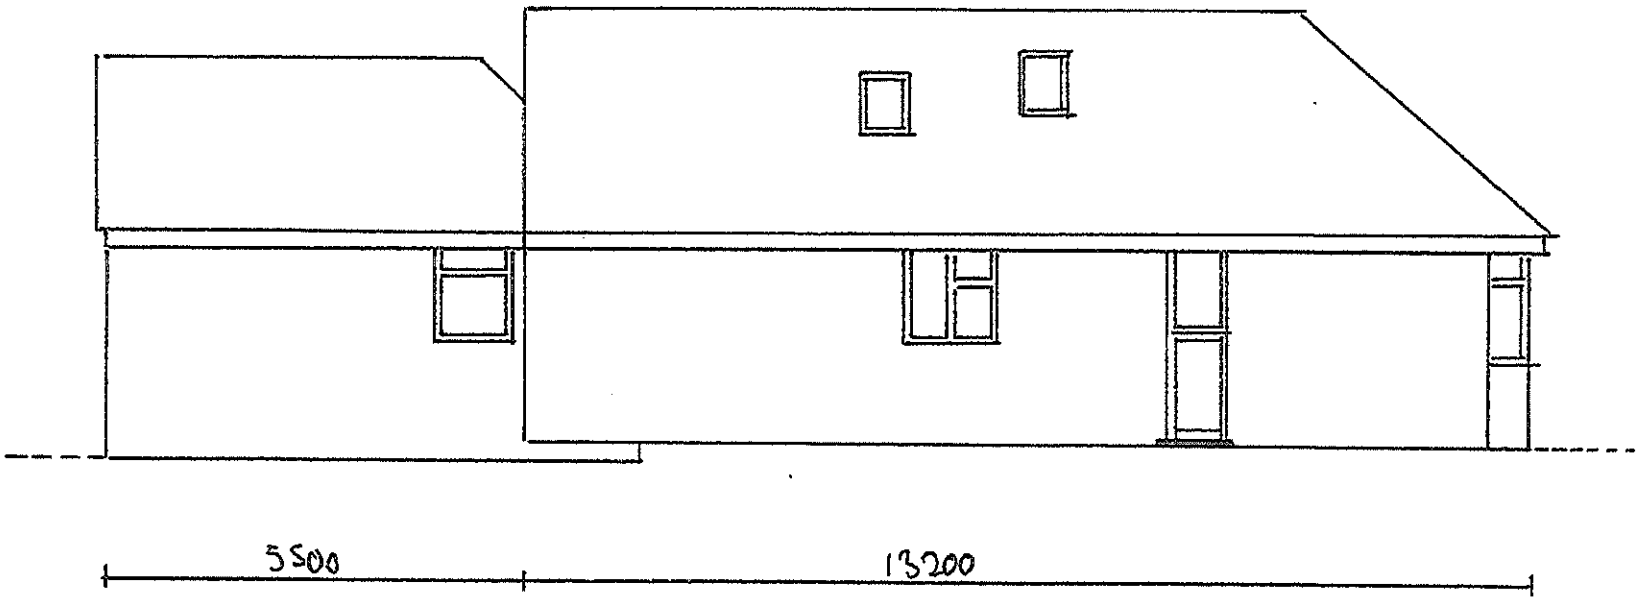

PROPOSED LEFT SIDE ELEVATION

FLOOR

SCALE 1:100