


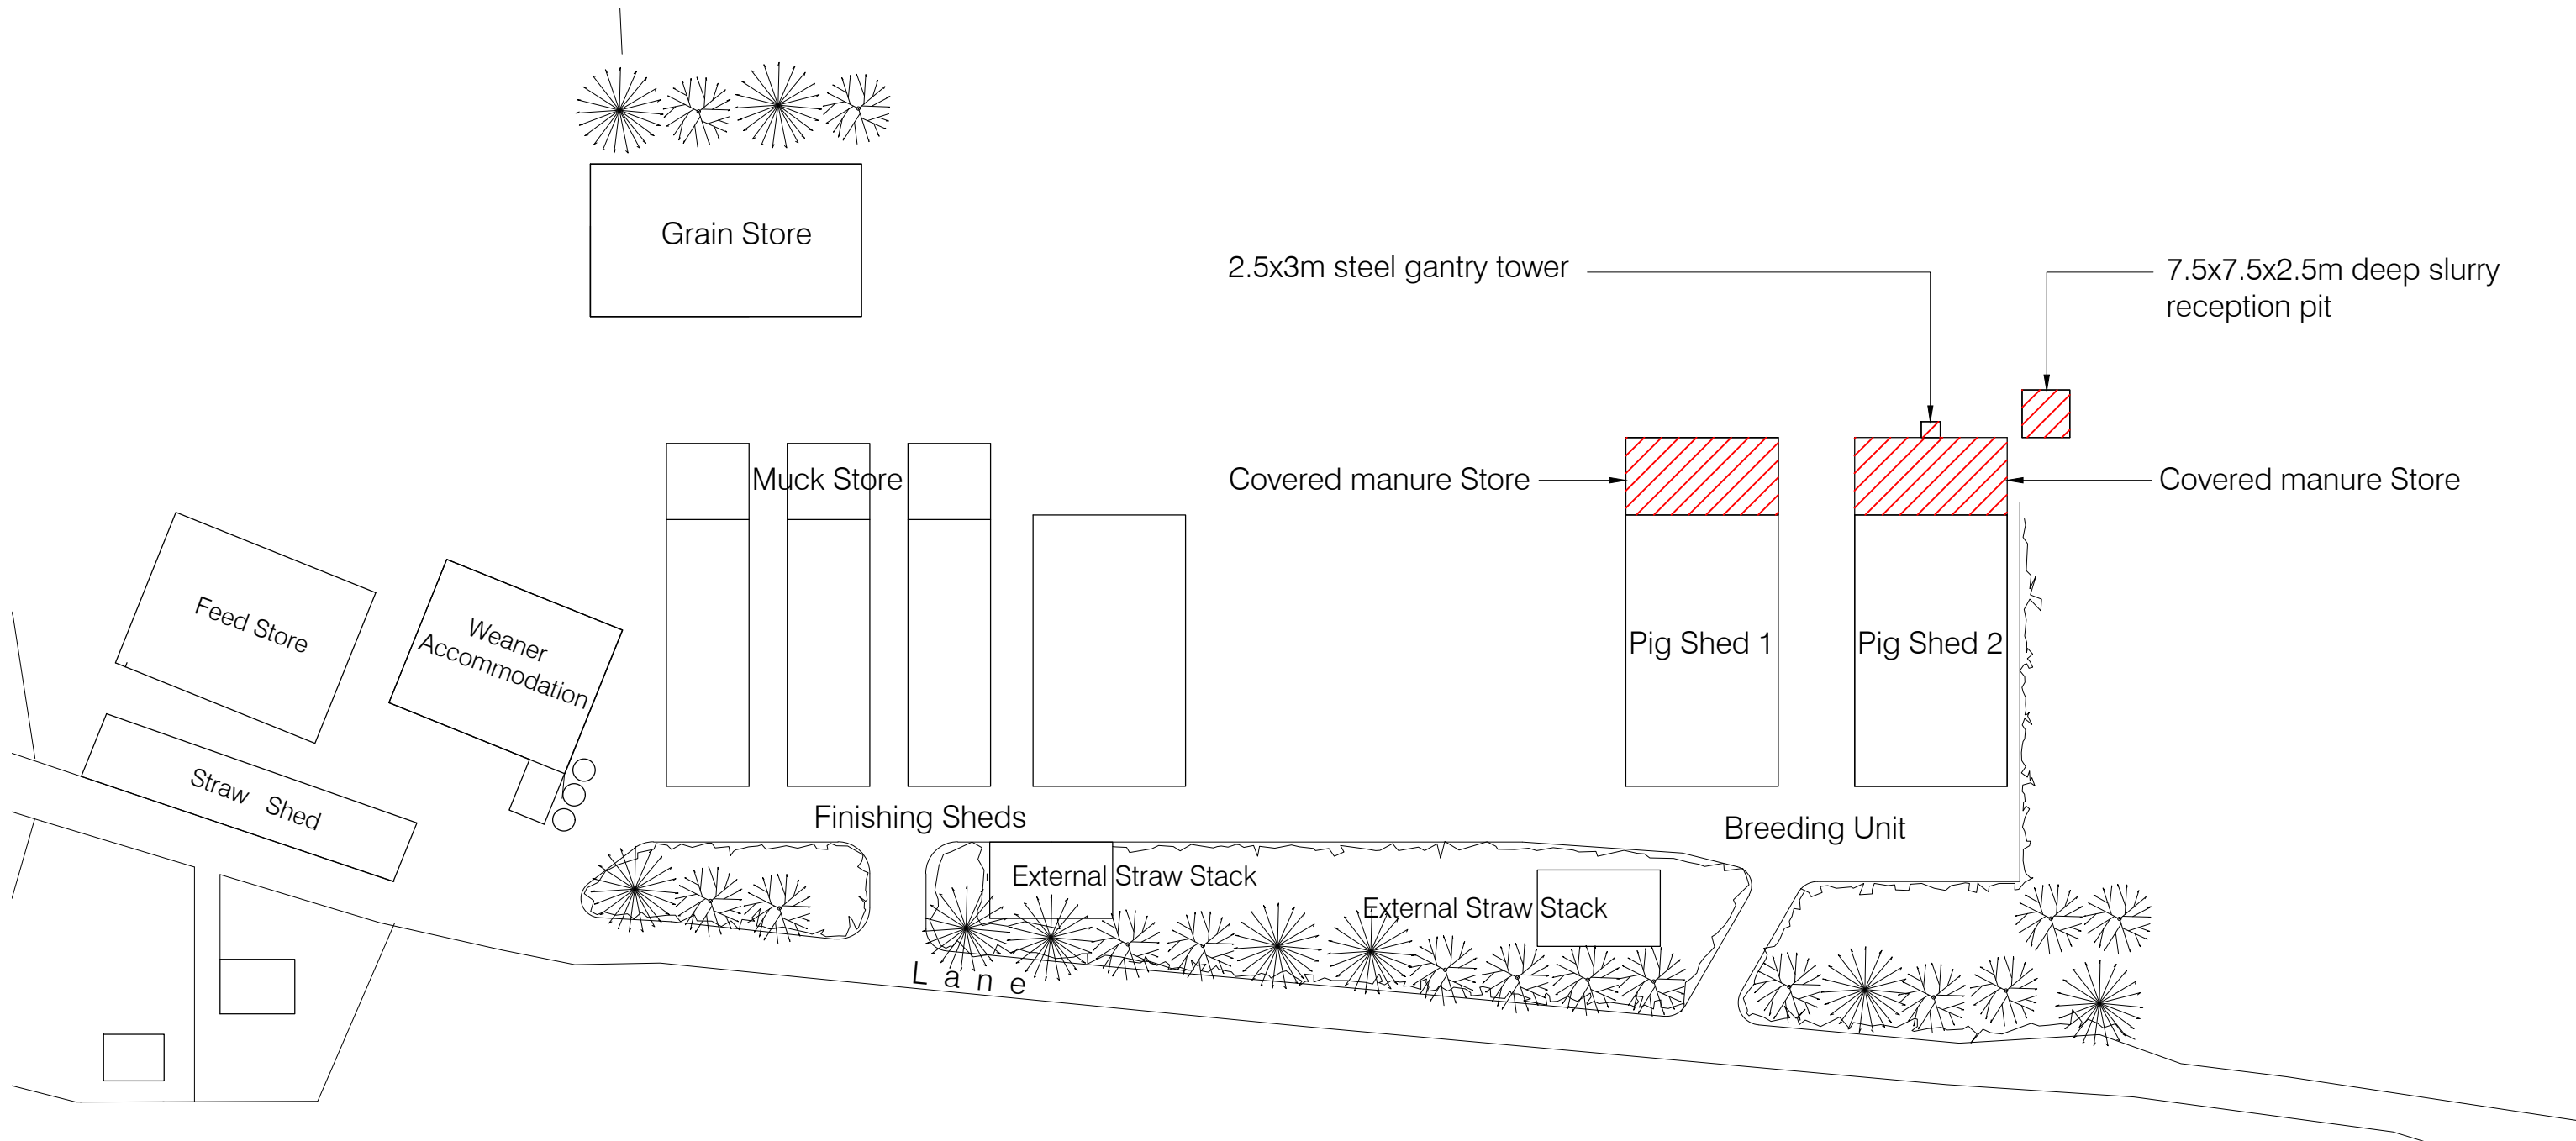


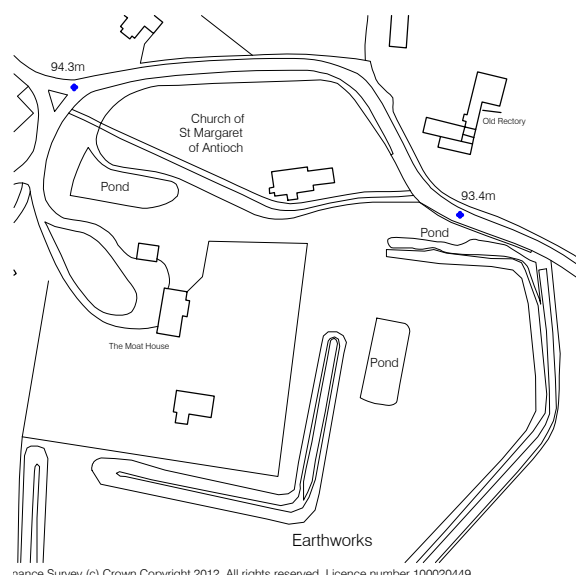

Site - Roof - Block Plan - scale 1:1000

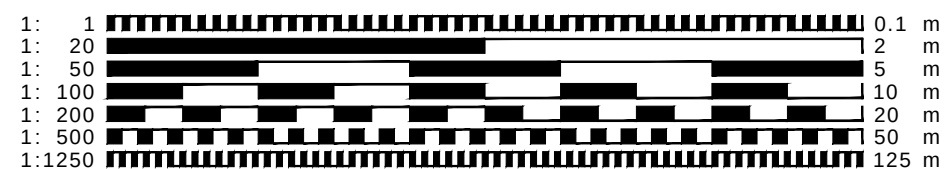

Site Location Plan - scale 1:1250

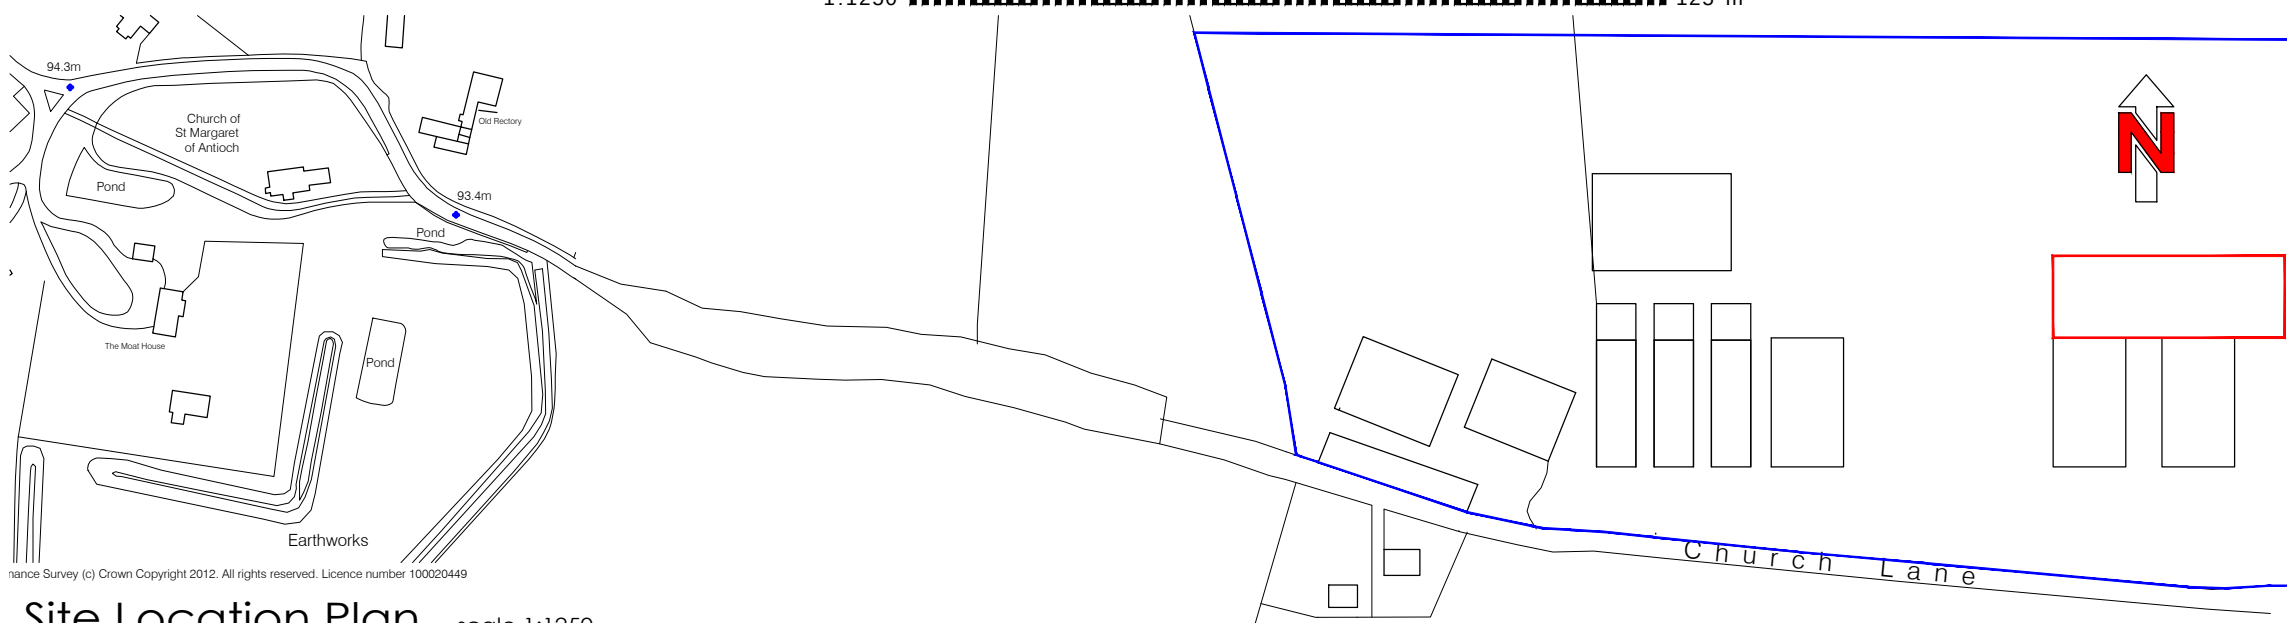

Schedule of Areas

Grain Store 1000sqm



FOR APPROVAL

This drawing is protected under (C) copy right

REd
SHed
sign

CONTRACT		
Proposed Manure Stores		
Manor Farm, Bygrave, Baldock, Hertfordshire		
DRAWING TITLE		
Site Location & Block Plan		
SCALE	varies@A3	DRAWING NUMBER
DATE	July 2024	PO1
DRAWN	JEI	CHECKED BY
JOB NUMBER	JN-15	
redshed design 45 Hoo Road Meppershall Bedfordshire sg17 5lp		
telephone: 01462 807175, 07884008970 fax: 01462 807175 e-mail: james/karen@redsheddesign.co.uk www.redsheddesign.co.uk		