
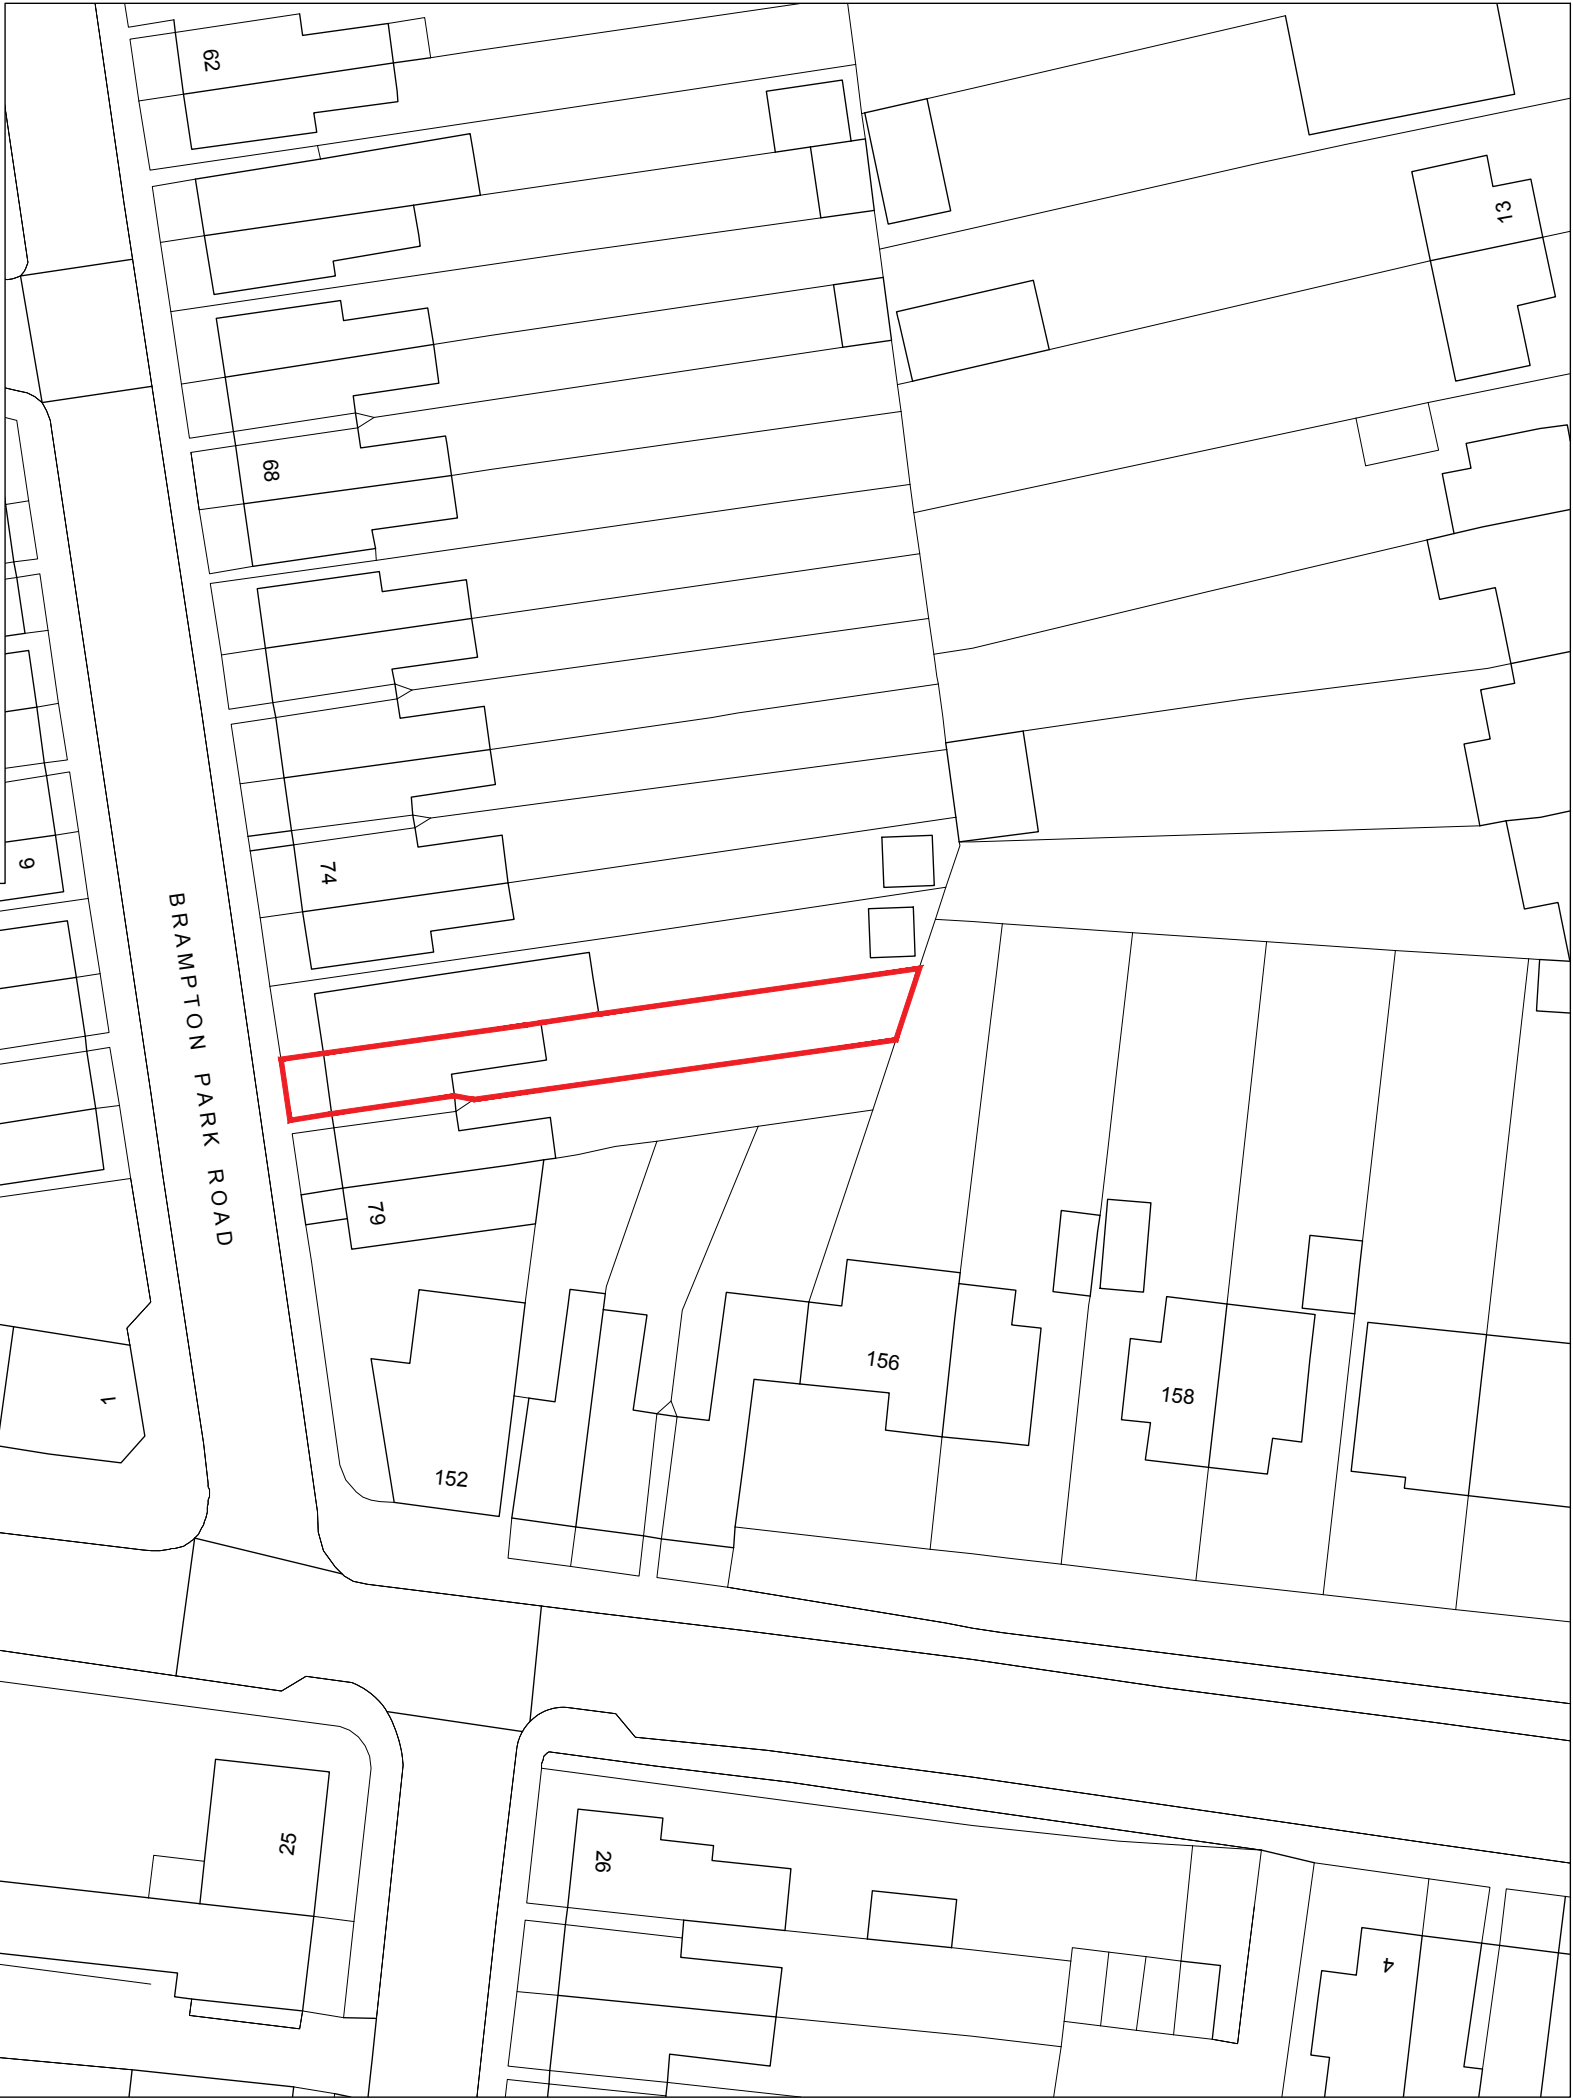
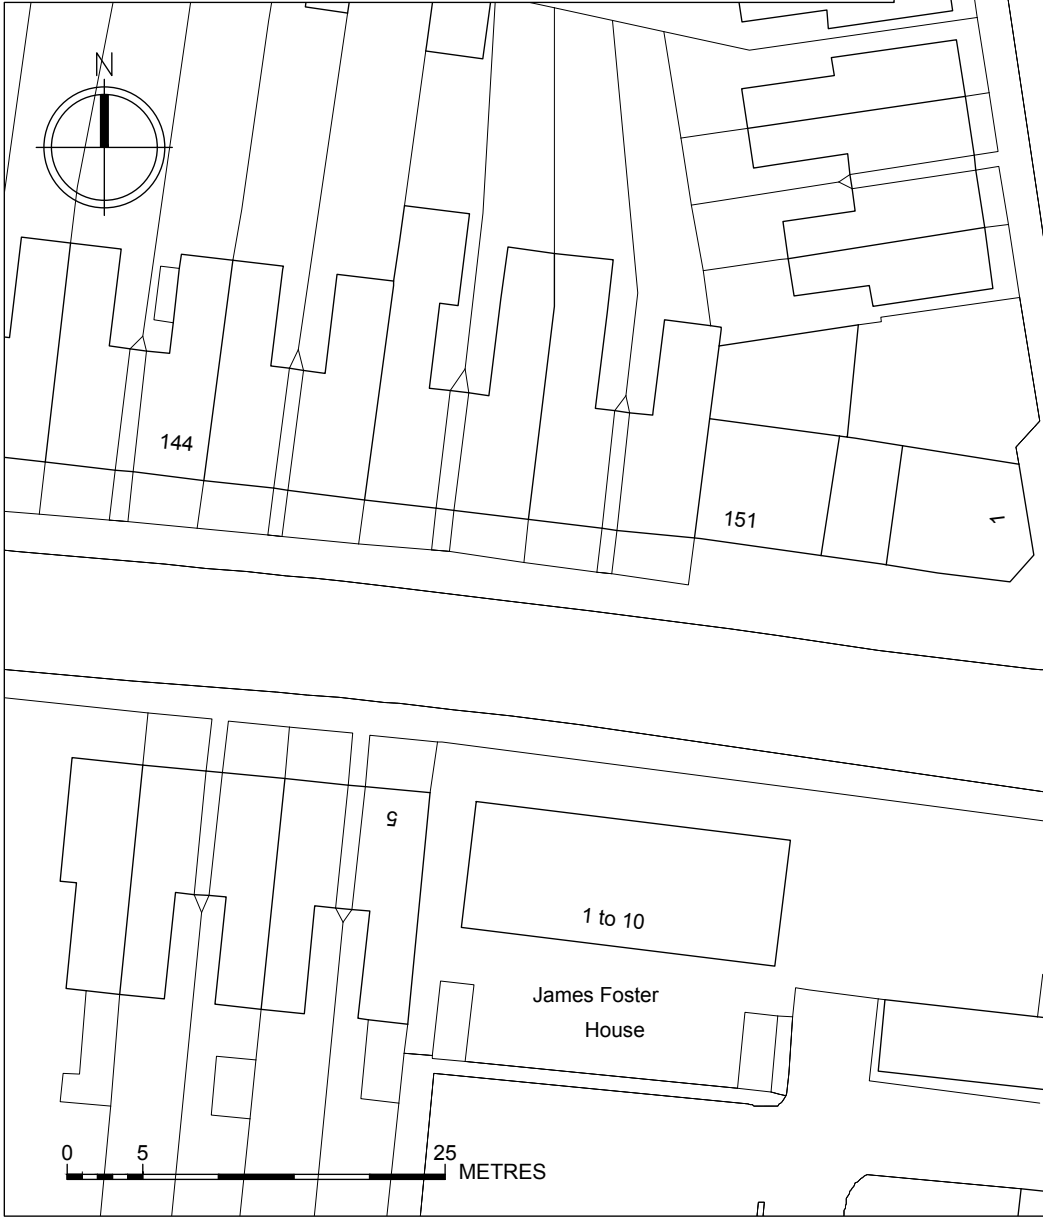


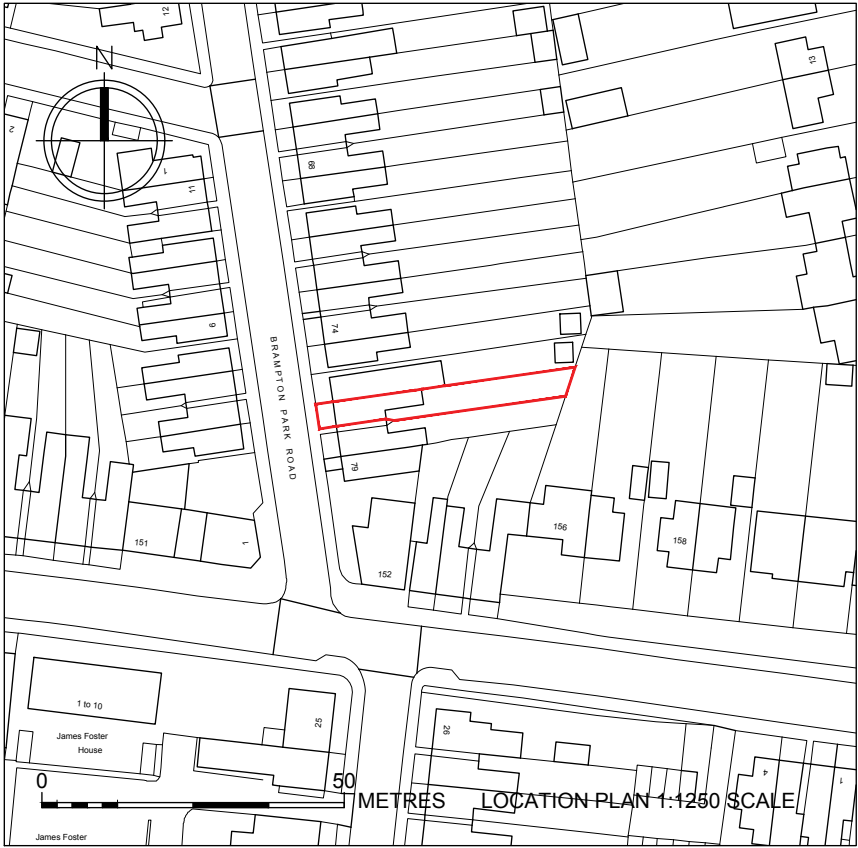

The measured areas and drawings within this scheme relate to the current state of design and are reliant upon the information available at the time. Any decisions to be made on the basis of these predictions should include due allowance for variations in the design development and construction process. Please note that this drawing is compiled with existing information available. All dimensions to be checked on site.

Ordnance Survey, (c) Crown Copyright 2024. All rights reserved.
Licence number 100022432.

REVISIONS		
REV	DATE	NOTES
-	-	-

STUDIO LUNET
ARCHITECTURE / INTERIOR DESIGN
27-28 Sun Street, Hitchin SG4 1AH

site	
77 Brampton Park Road, Hitchin SG5 1XE	
client	
Victoria Bannon and Matthew Pull	
title	
PLANNING APPLICATION Site Location	
information	
job no.	77 Brampton Park Road
drawing no.	00-00
scale	1:500 / 1:1250 @ A3
date	July 2024
author	LM

DO NOT SCALE FROM THIS DRAWING : Verify all dimensions on site