



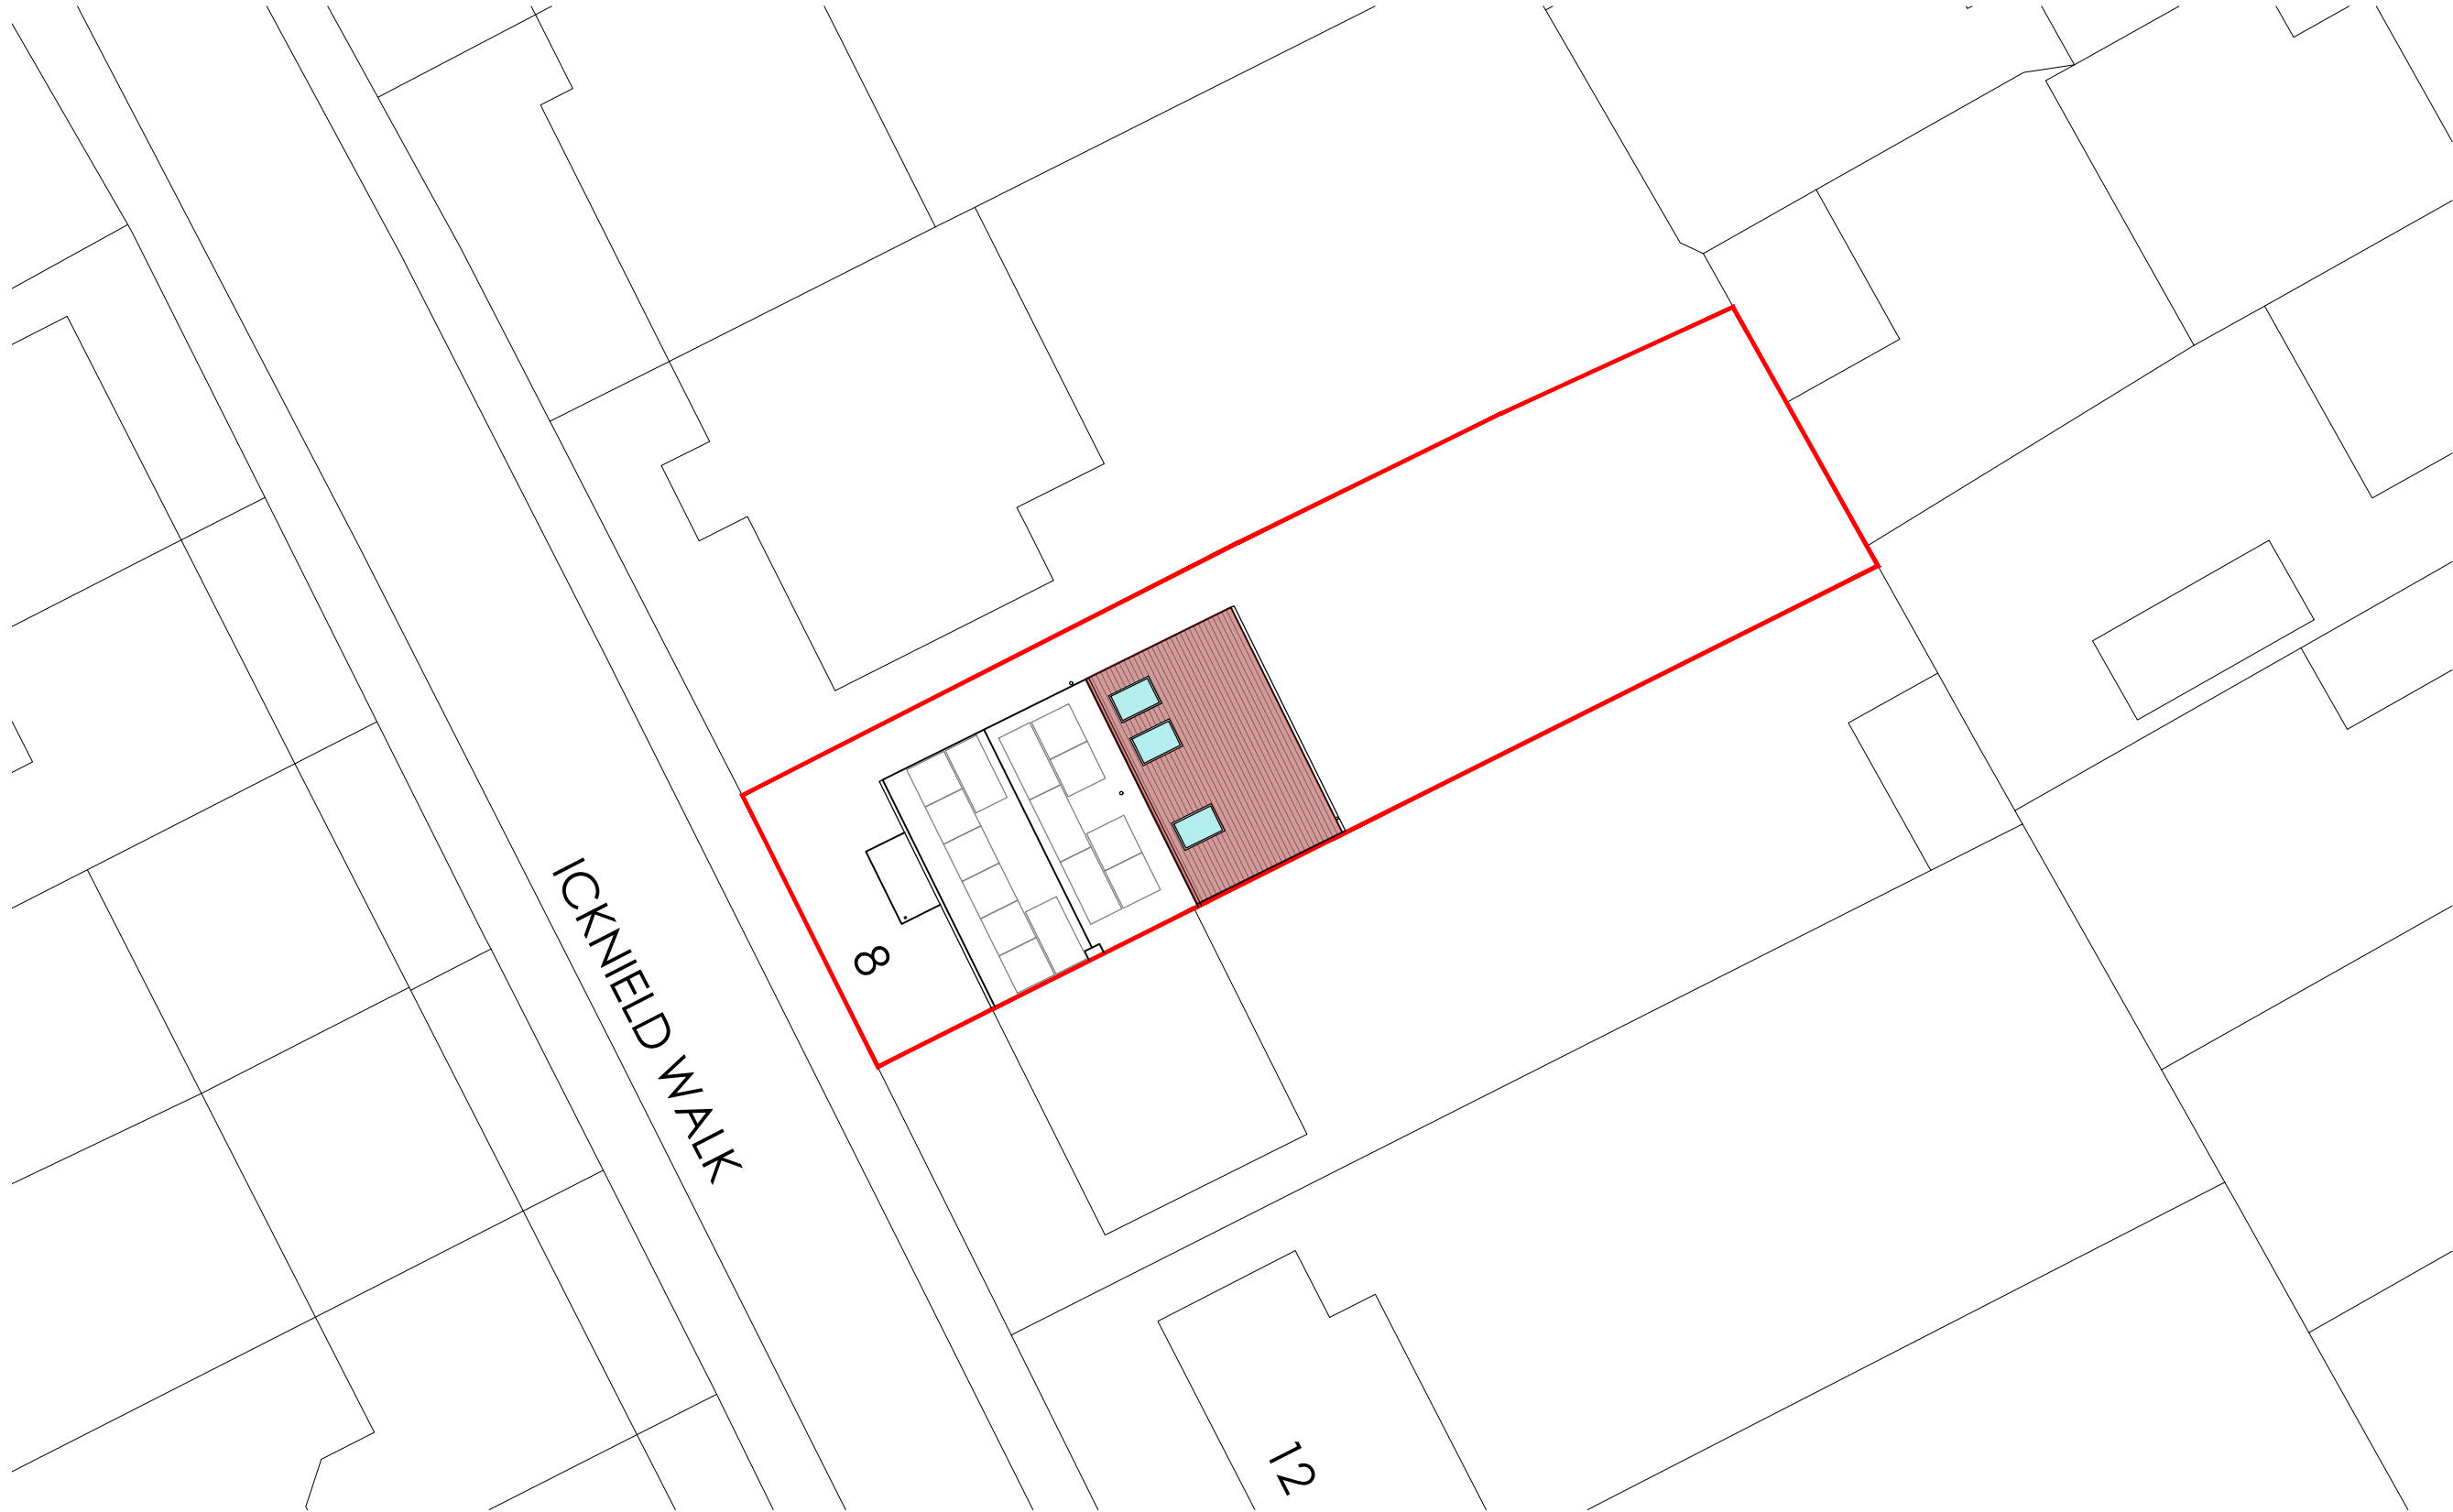

PROPOSED BLOCK PLAN
1:200

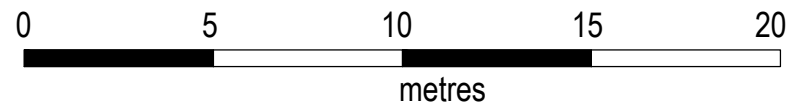

DO NOT SCALE FROM THIS DRAWING.
CHECK ALL DIMENSIONS ON SITE. ANY DISCREPANCIES TO BE NOTIFIED
TO LYNWOOD ASSOCIATES IMMEDIATELY.

THIS DRAWING IS PROTECTED BY COPYRIGHT. IT MAY NOT BE
REPRODUCED IN ANY FORM OR BY ANY MEANS FOR ANY PURPOSE,
WITHOUT GAINING PRIOR WRITTEN PERMISSION FROM LYNWOOD
ASSOCIATES LTD

REV	DESCRIPTION
-----	-------------

PROJECT:	SINGLE STOREY REAR EXTENSION
	8 ICKNIELD WALK
	ROYSTON
	SG8 7JG

CLIENT:	MR J MWALE
---------	------------

TITLE:	PROPOSED BLOCK PLAN
--------	---------------------

DATE	
------	--

DATE:	JUNE 2025
-------	-----------

DRAWN:	AL
--------	----

CHECKED:	DB
----------	----

SCALE:	1-200 @ A3
--------	------------

DRG. NO:	2469-03
----------	---------

REVISION:	
-----------	--

Lynwood House
Murray Park
Newmarket
Suffolk CB8 9BU

T - 01638 661 044
E - info@lynwoodassociates.co.uk
W - www.lynwoodassociates.co.uk

