
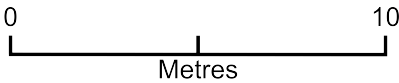


Whitebeams Tree Management Proposal

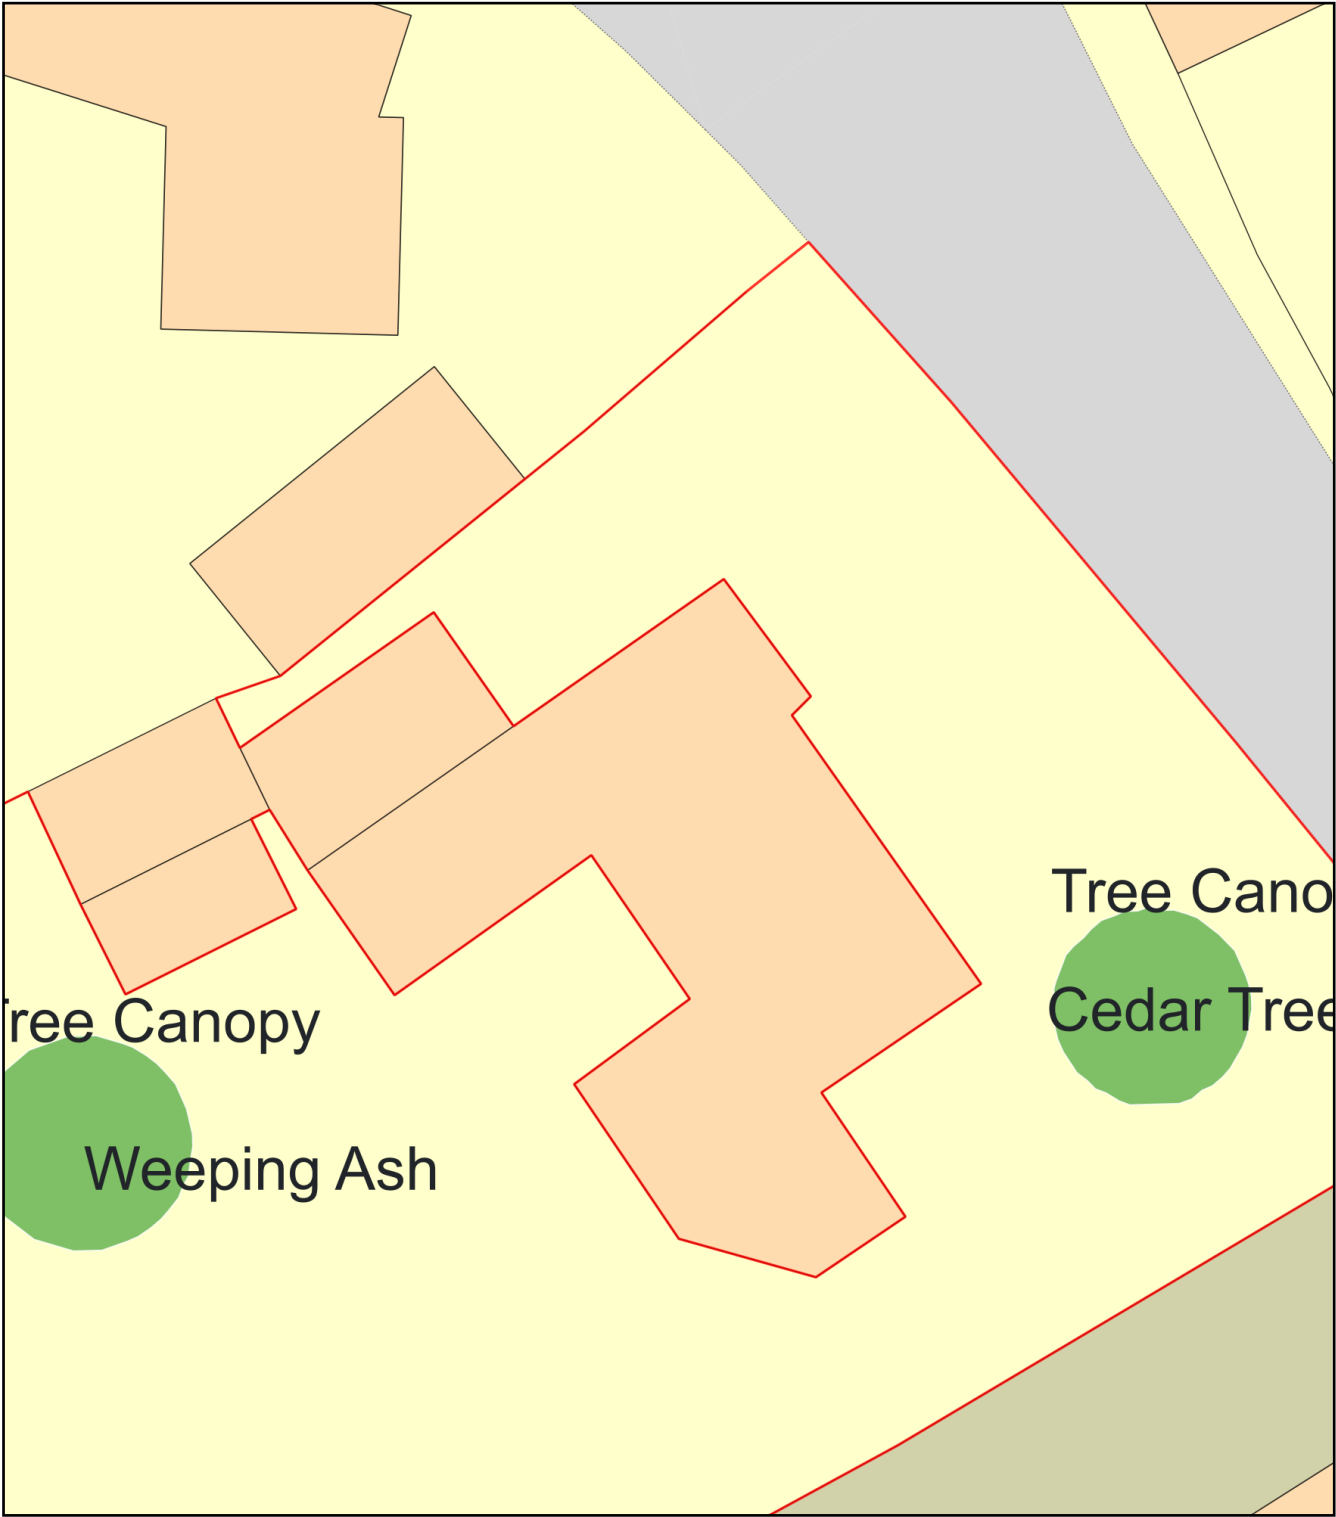

Plan Produced for: North Herts Council

Date Produced: 14 Nov 2025

Plan Reference Number: TQRQM25318102242053

Scale: 1:200 @ A4