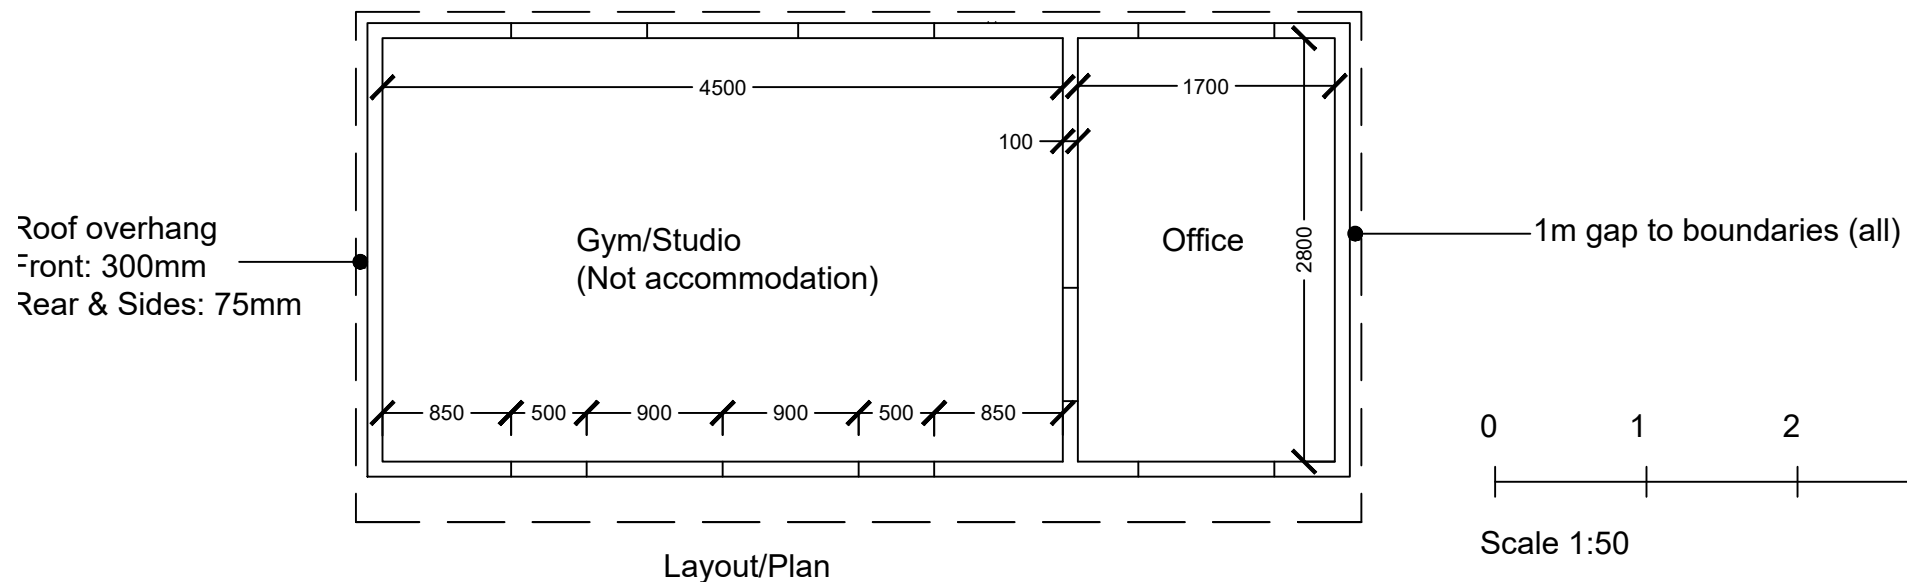
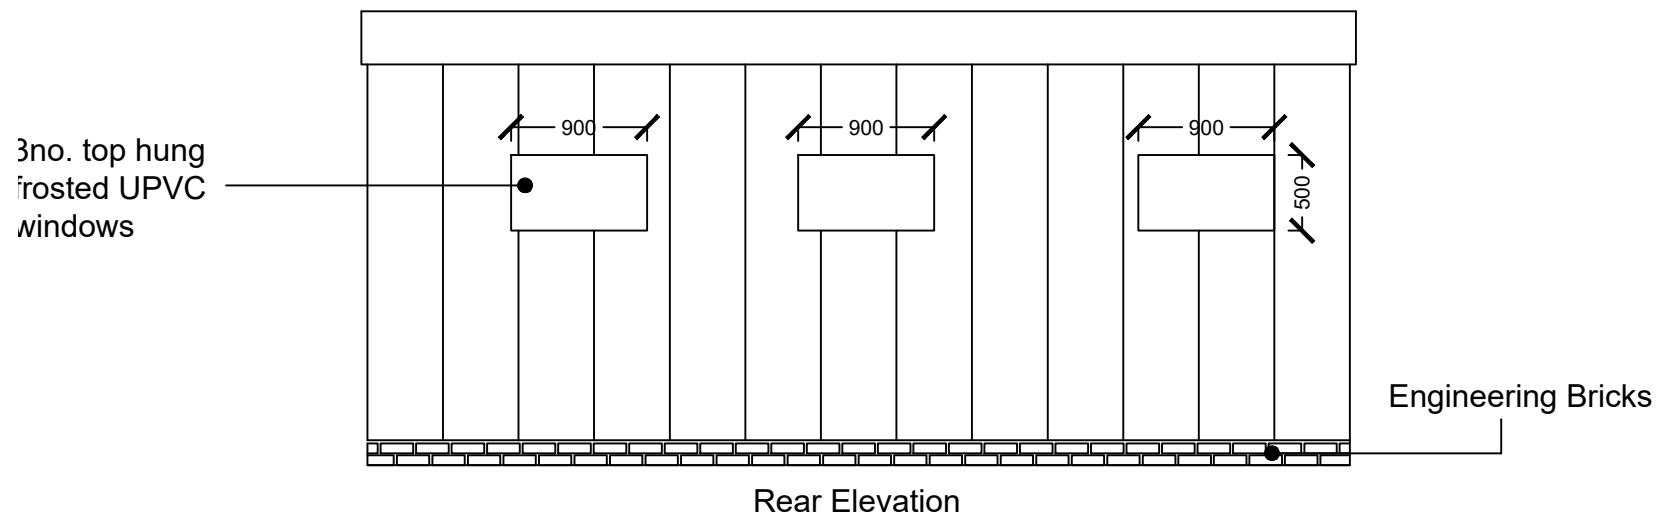
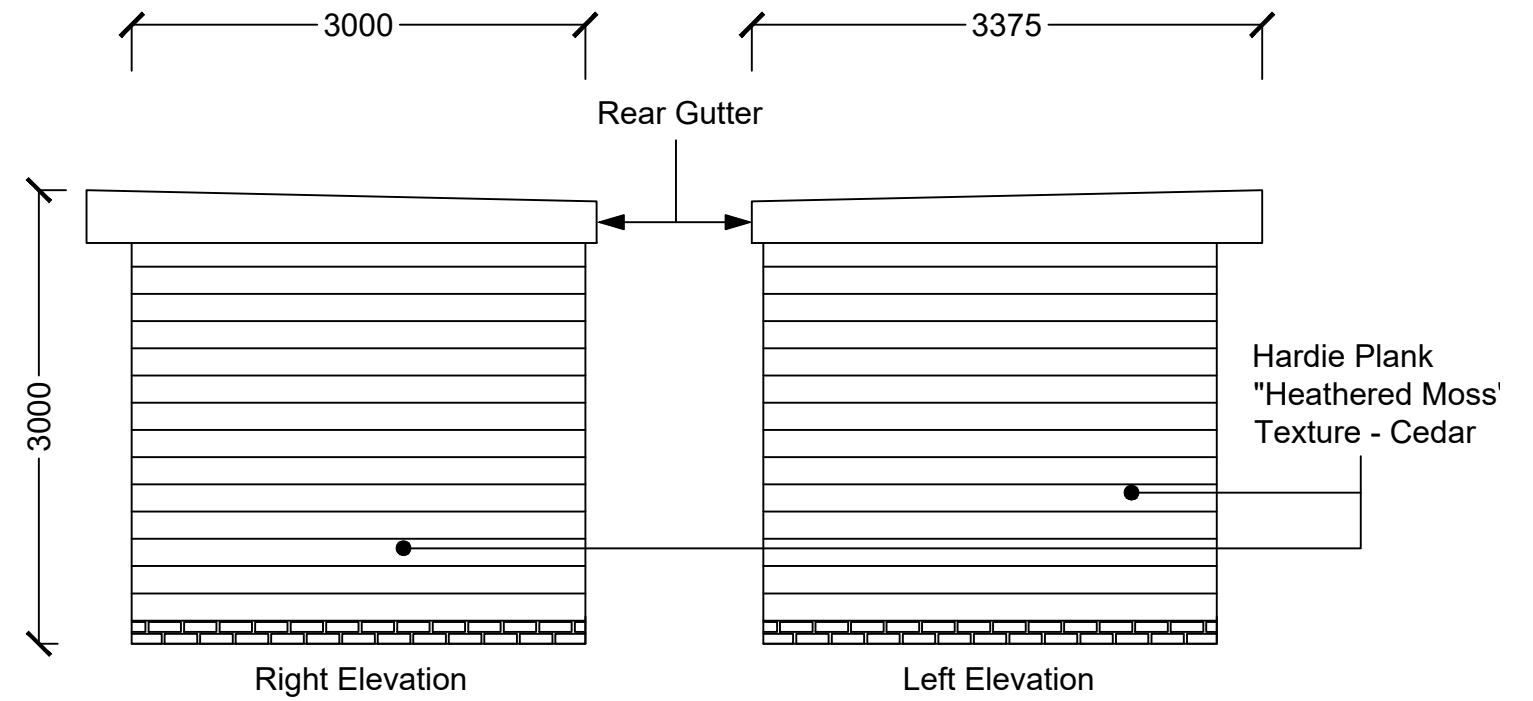
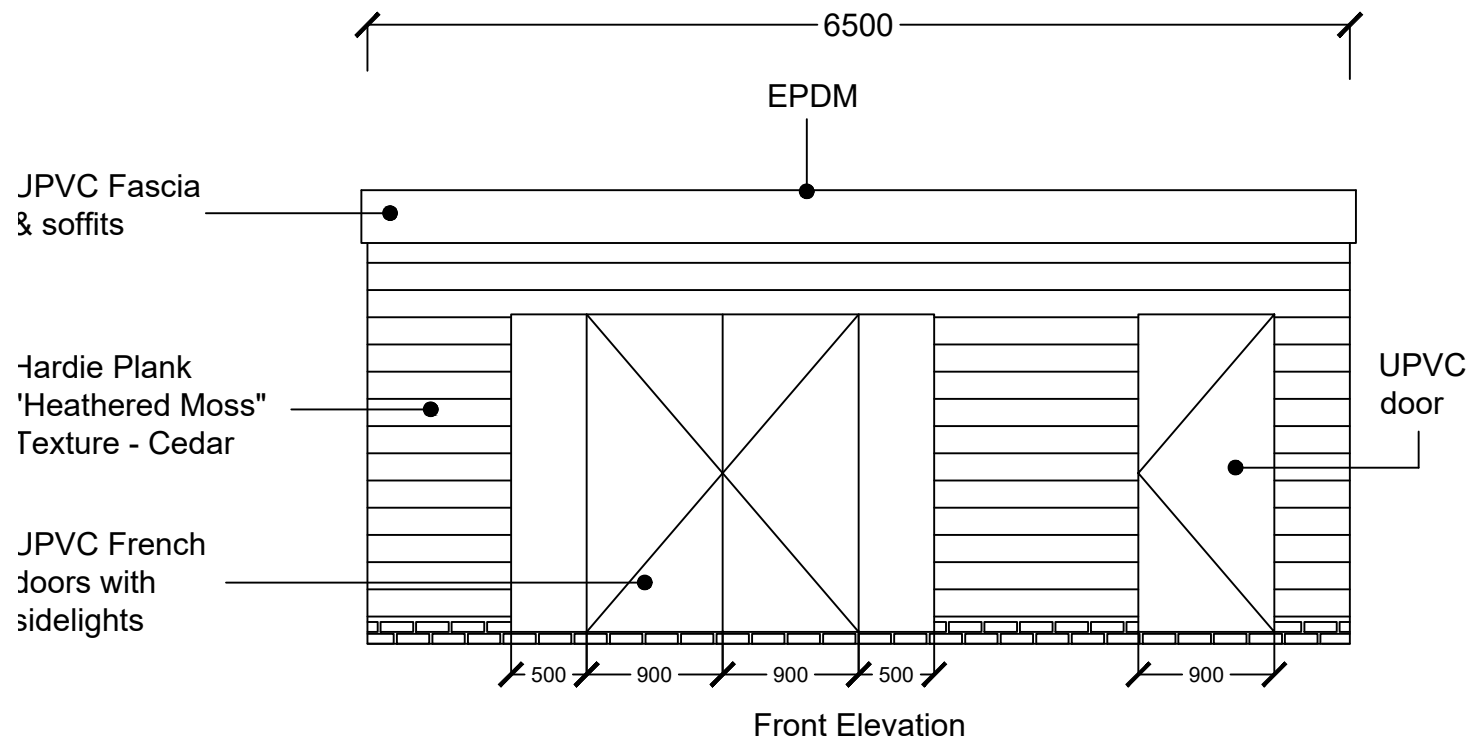


TITLE: Plan & Elevation
DATE: 12/06/2025
AUTHOR: A. Rossington
SCALE: 1:50 @ A3
ADDRESS: 23 Harkness Way, Hittchin, SGG4 0QJ