



No.	Note
1	All dimensions to be verified on site by GENERAL CONTRACTOR prior to any work, setting out or shop drawings being prepared.
2	Drawings not to be scaled. Work to figured dimensions only.
3	© copyright SAUNDERS BOSTON LIMITED. All rights reserved. This drawing remains the property of SAUNDERS BOSTON LIMITED at all times and may not be reproduced or copied in whole or in part without their prior written consent.
4	This drawing and related specifications are for use only in the stated location.
5	This drawing is to be read in conjunction with all other Consultants drawings and specifications.
6	Drainage has not been surveyed and any/all pipe locations and below ground drainage runs are indicative.
7	It is assumed that all works will be carried out by a competent contractor who will be working, where appropriate, to an approved method statement.

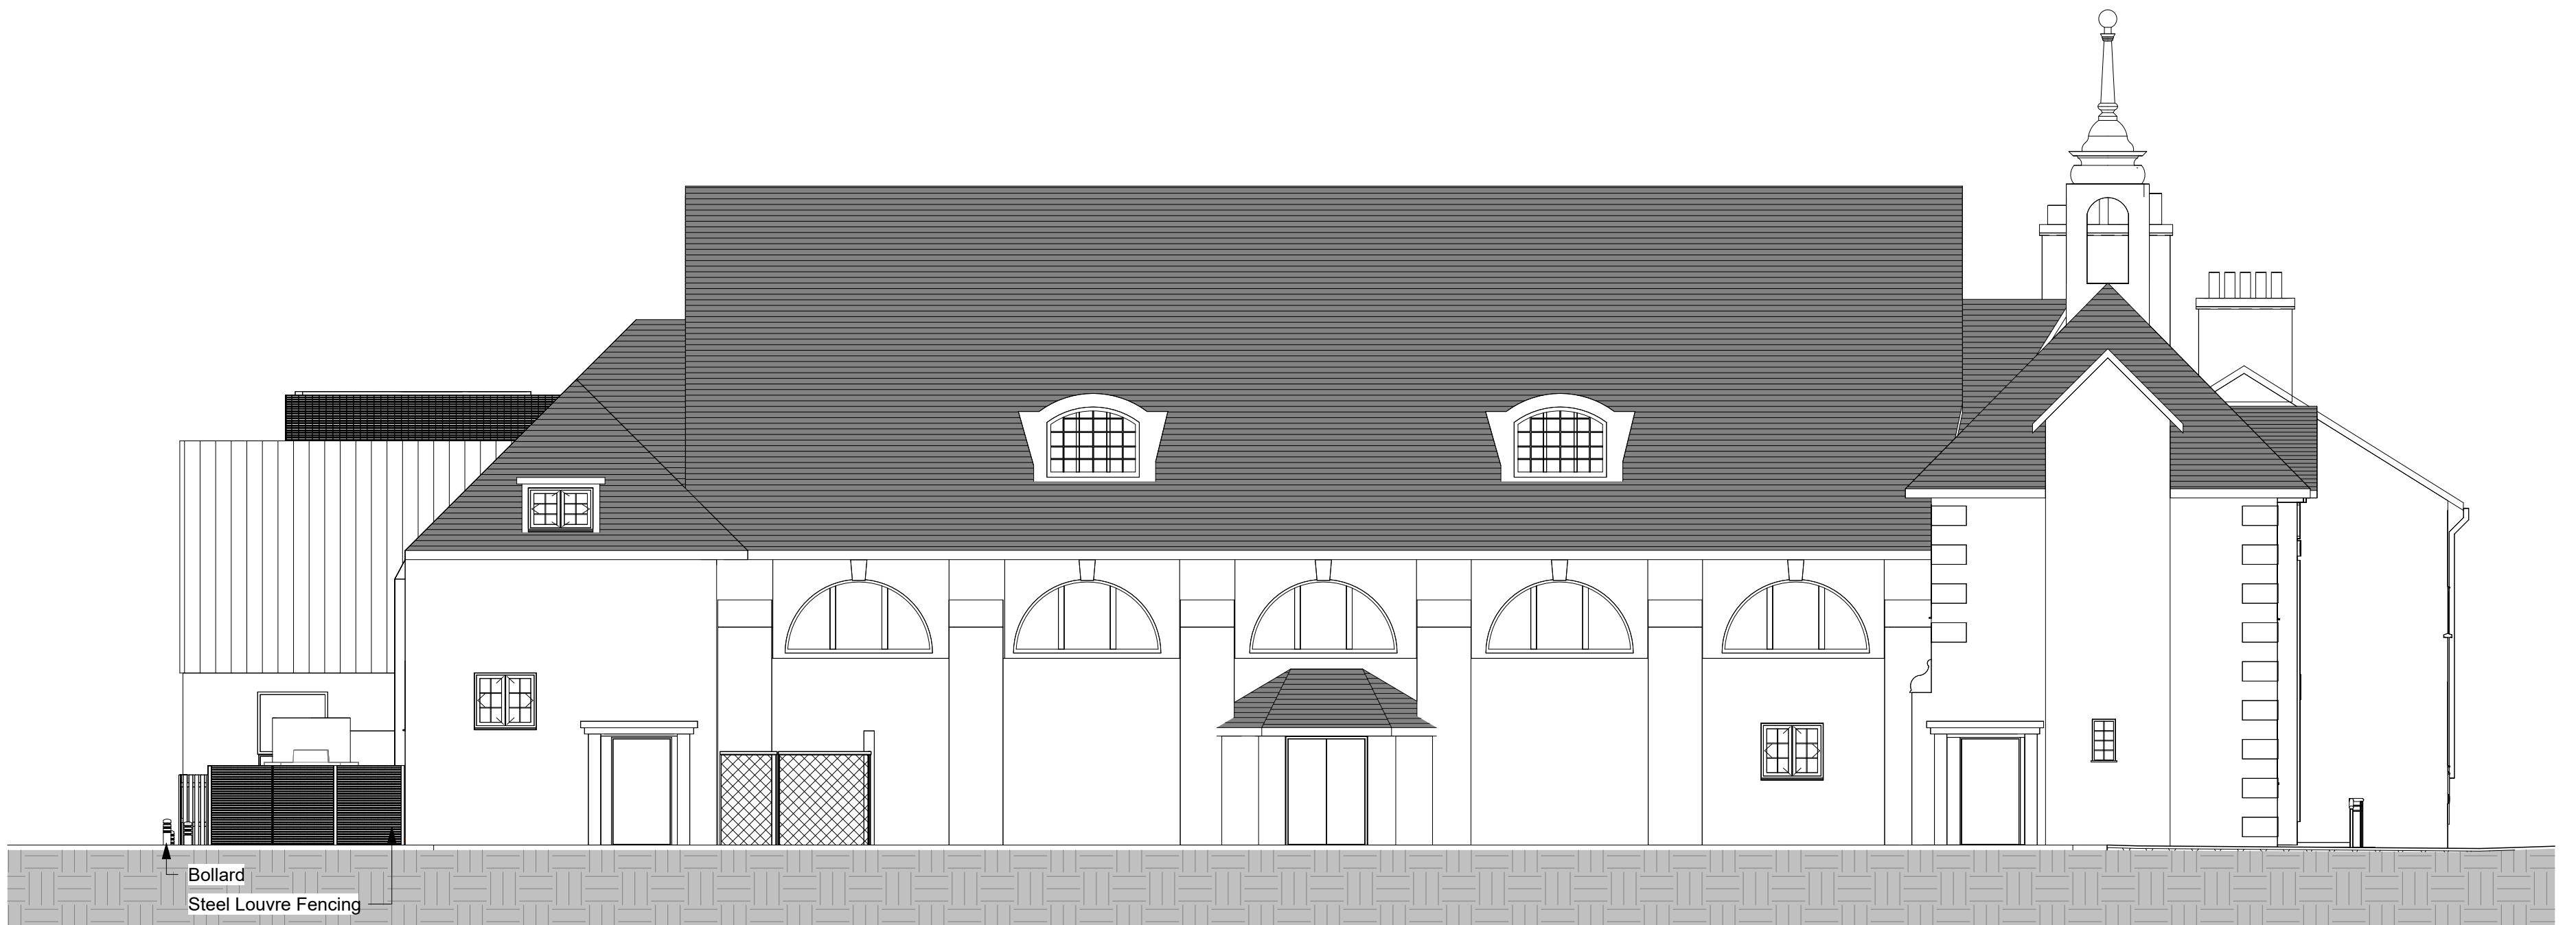

1 Proposed West Elevation
1 : 100

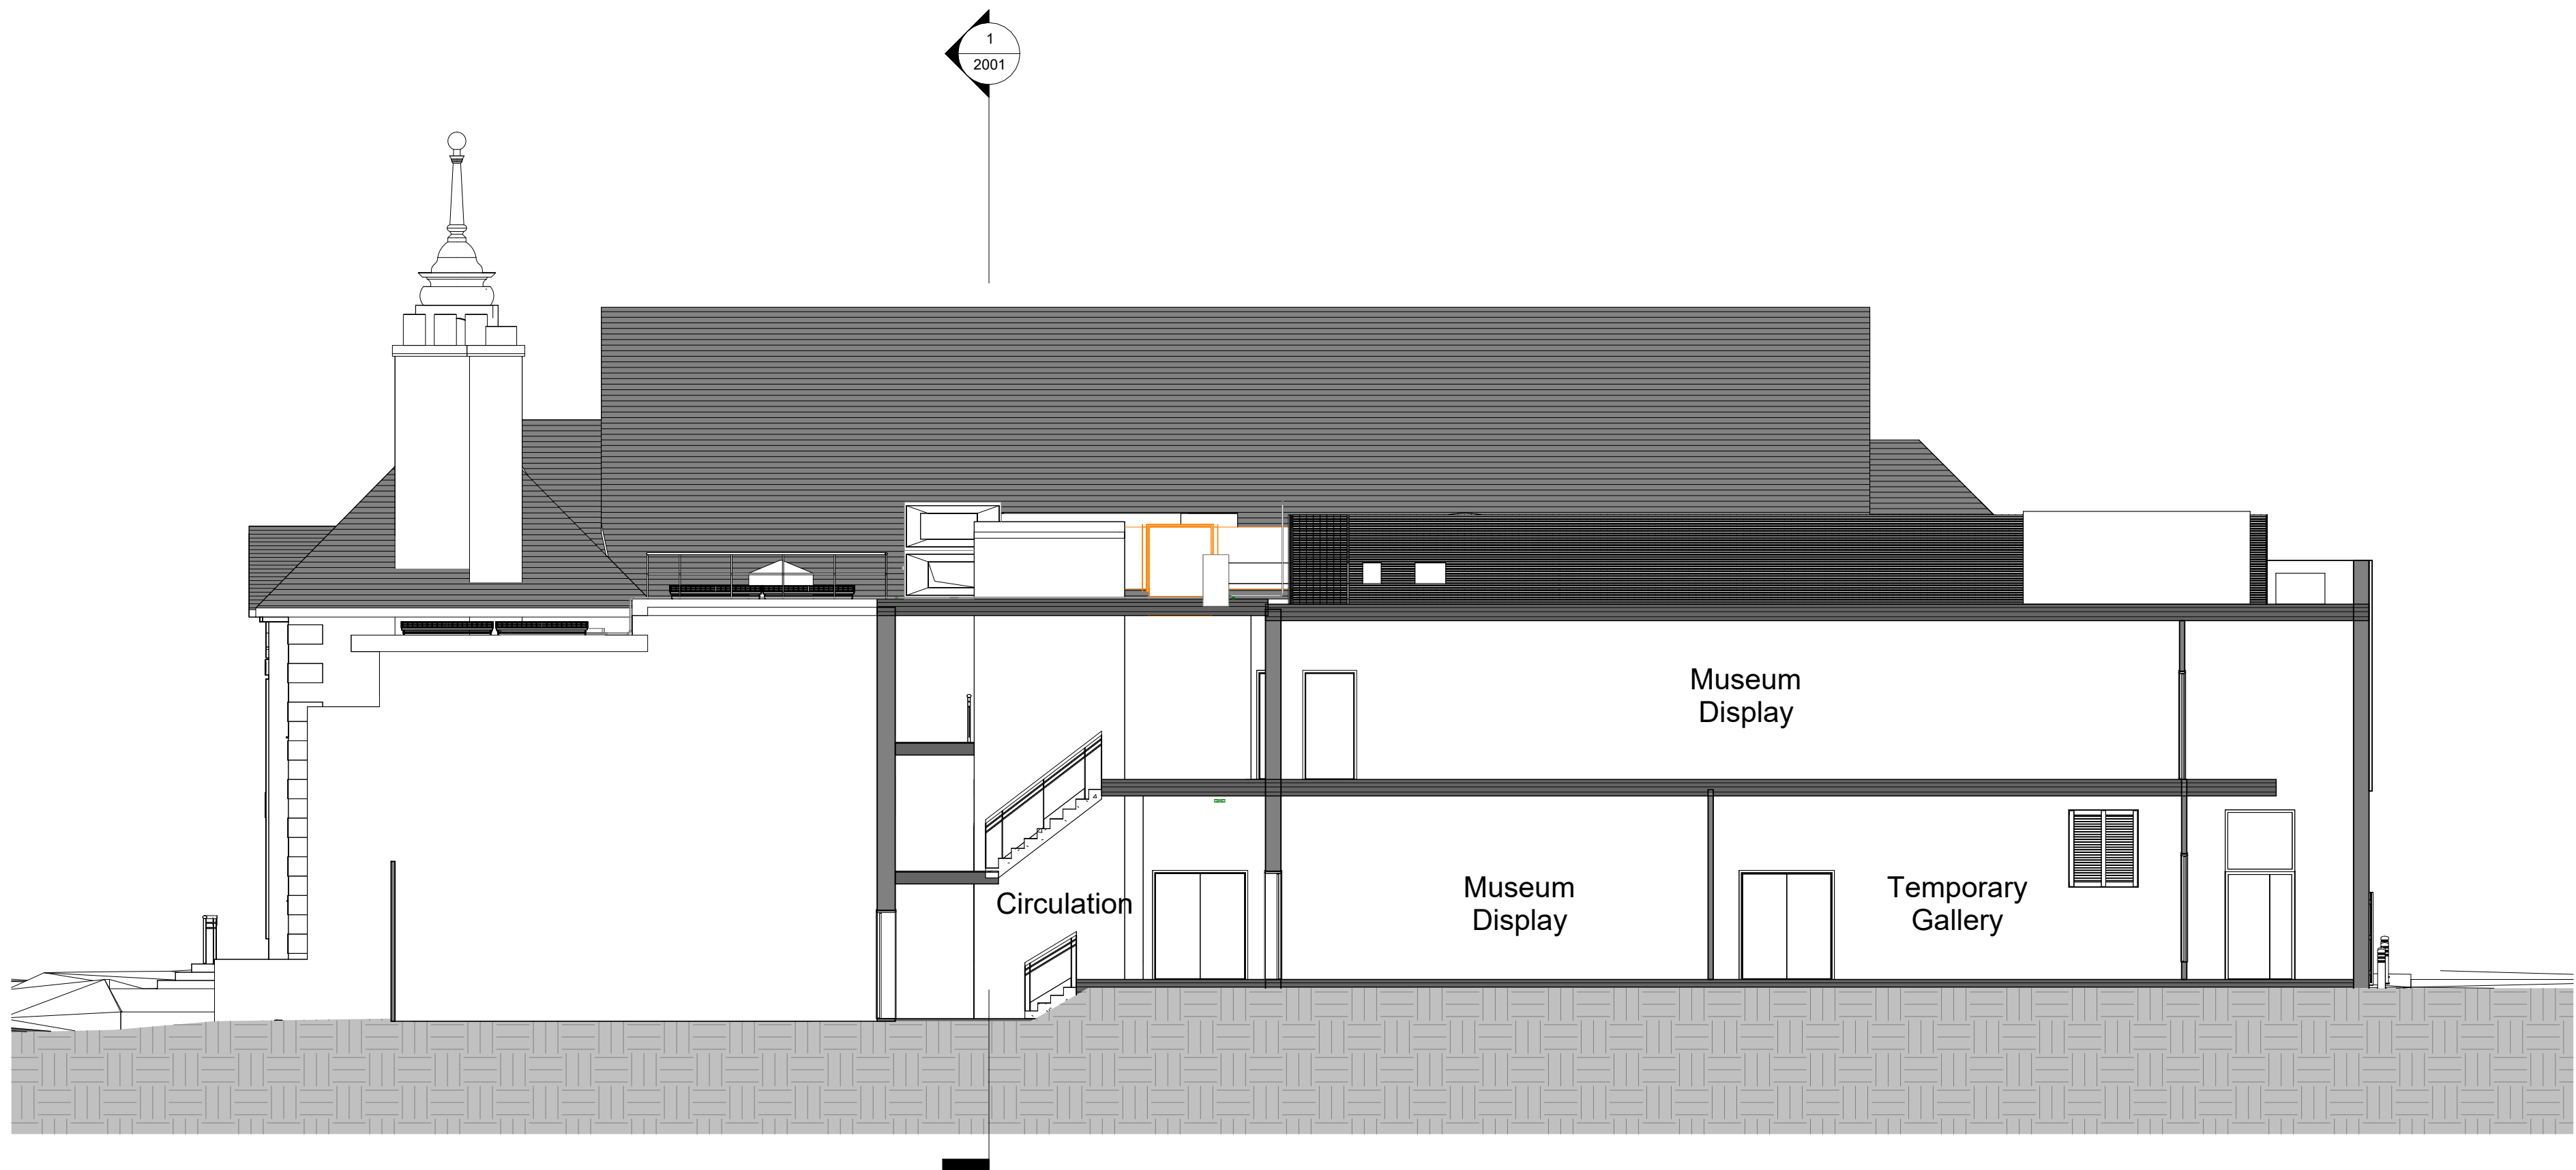

2 Proposed East Section
1 : 100

P03	Planning Issue	31/07/2026	KP	BH
T01	Tender Issue	17/07/2026	KP	BH
P02	Stage 3 Issue	01/09/2026	KP	BH
P01	Preliminary Issue	08/04/2026	KP	BH
No.	Revision	Date	Chk	Auth

Client



Saunders
Boston
Architects

Eastern Gate House, 119 Newmarket Road,
Cambridge CB5 8HA
T: 01223 367733
office@saundersboston.co.uk

The Generator, The Gallery, King's Wharf
The Quay, Exeter EX2 4AN
T: 01392 346627
www.saundersboston.co.uk

PLANNING

SBA Project Code	Drawn KP	Date 25/02/26
2157	Checked BH	Suitability Code

North Herts District Council

Job

North Herts Decarb - Phase 2 - Town Hall

Drawing

Proposed Elevations - Sides

Scale	Revision
1 : 100 @A1	P03

project	originator	zone	level	type	role	number
2157	-SBA	TH	XX	DR	A	1002