



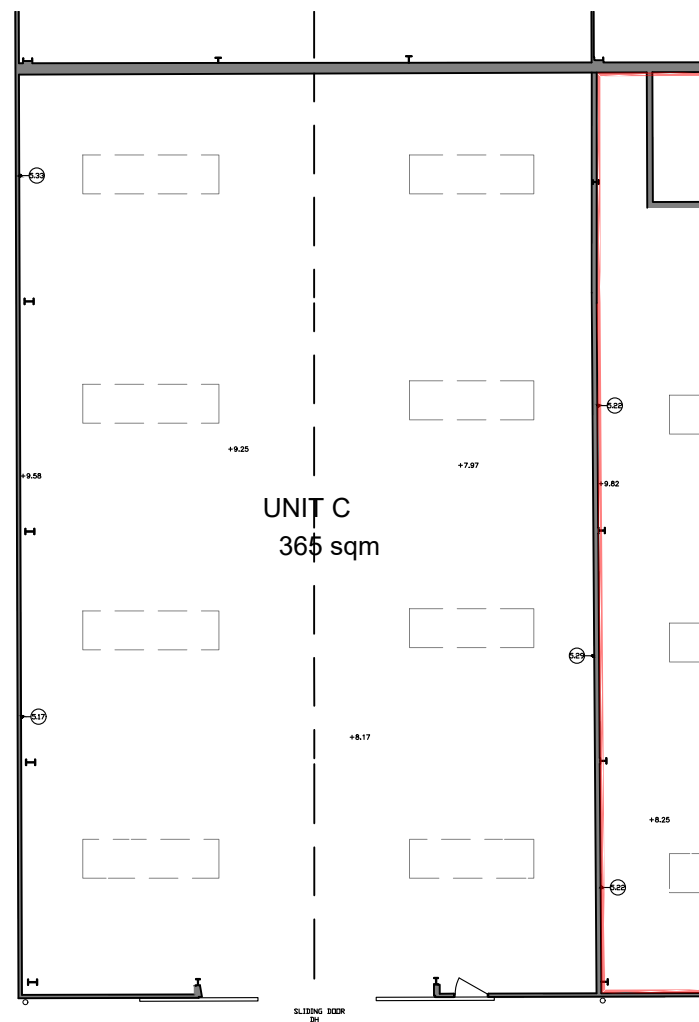

EXISTING PLAN

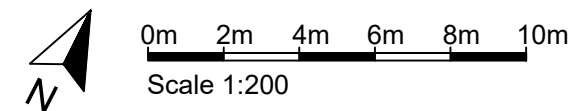

PROPOSED PLAN

Amy Moss
Architectural Designer
& Planning Agent
amy@mosspropertydevelopment.co.uk

Client: **Future Youth
Inspired**

Project: Change of use,
Cart Barn and Unit C,
Hall Barns,
Ashwell Road, Newnham

Drawing:
Unit 'C' Existing &
Proposed

Dwg no. FYI 09 Date: July 2026

Drawn: **AM**

Scale: 1:200 @ A3

Revisions:

The content of this drawing is the property of Amy Moss and may not be copied in whole or part without formal consent.