

NOTE: Report all errors and omissions to the Architect. All dimensions to be checked on site before fabrication.

Contractors must verify all dimensions on site before setting out, commencing work, or making any shop drawings.


- All dimensions must be checked on site
- All setting out to be checked on site
- All levels must be checked on site and their datum confirmed
- This drawing must be read in conjunction with the relevant specification clauses
- This drawing must not be used for land transfer purposes




- Roof Tiles: Clay (brown/ red)
- Render: (white)
- Facing Brickwork: Red Multi-Stock (red/ brown)
- Tile Hanging: Clay (brown/ red)
- Timber Windows: (white)

◀ Hen & Chickens Public House - South Road

Clothall Road Street Scene Elevation
1 : 200

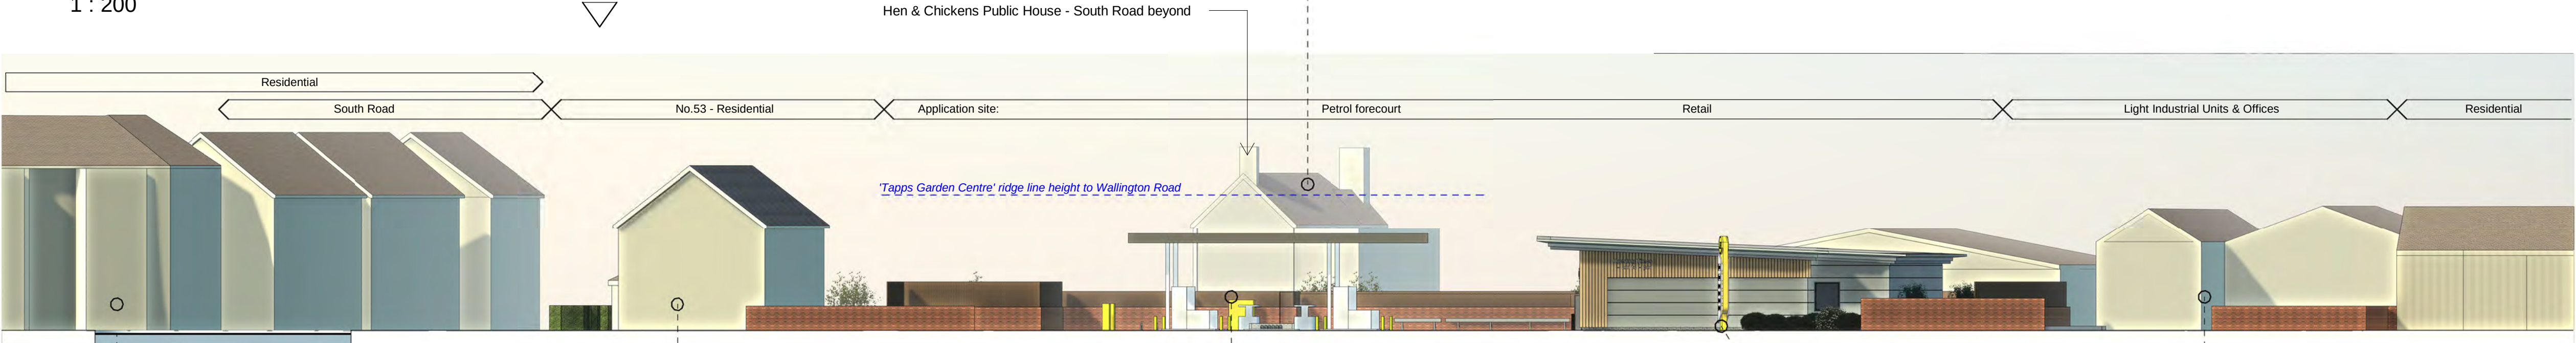

Clothall Road Roundabout Street View

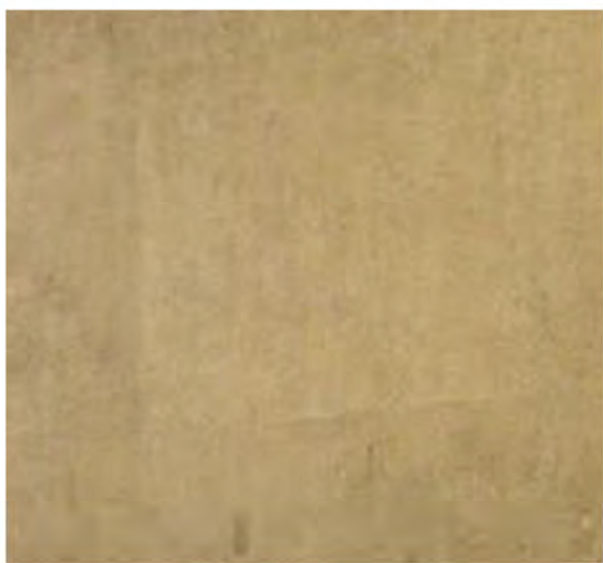

Rendered Walls: Sand Cement Render (buff smooth)



Existing Petrol Filling Station Street View




R&D Marine and Prospect Terrace Street View



Facing Brickwork: stock brick (buff)



Facing Brickwork: (buff)

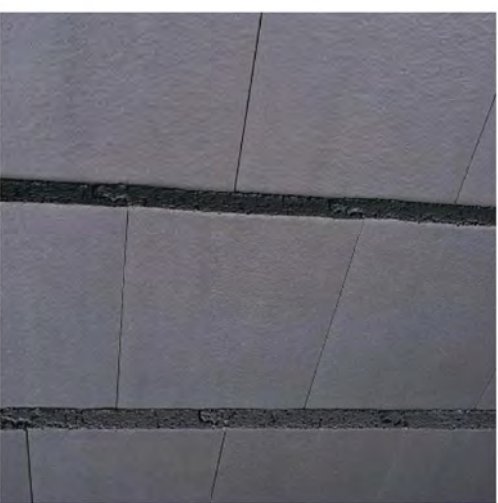


Roof Tiles: Concrete tile (grey)



Roof Tiles: Slate (blue/ grey)



Proposed Pole Signage

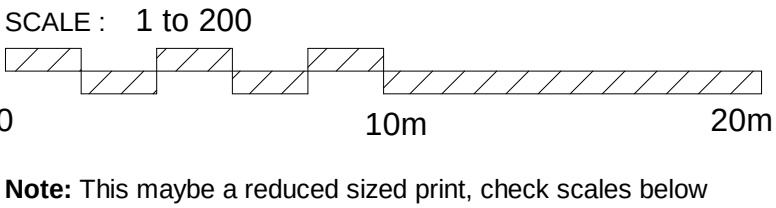

P3	Pole signage detail added	MAS	07.08.2025	MAS
P2	Boundary treatment updated to acoustic & lighting requirements	MAS	22.07.2025	MAS
P1	Planning Submission	EF	02.06.2025	MAS
Revision	Description	Drawn	Date	Checked

Client's Name
JP&S Servicess Ltd

Job Title
Clothall Road, Baldock

Drawing Title
Proposed Clothall Road Street Scene Elevation

Scale
1 : 200 @A1

Job No
1209

Drawing No
420

Status
PLANNING SUBMISSION

Rev
P3



Arena Business Centre
Abbey House
282 Farnborough Road
Farnborough
Hampshire
GU14 7NA

TJ +44 (0)1276 402 433
MJ +44 (0)777 208 3303
EJ mike@ms4architects.co.uk

