


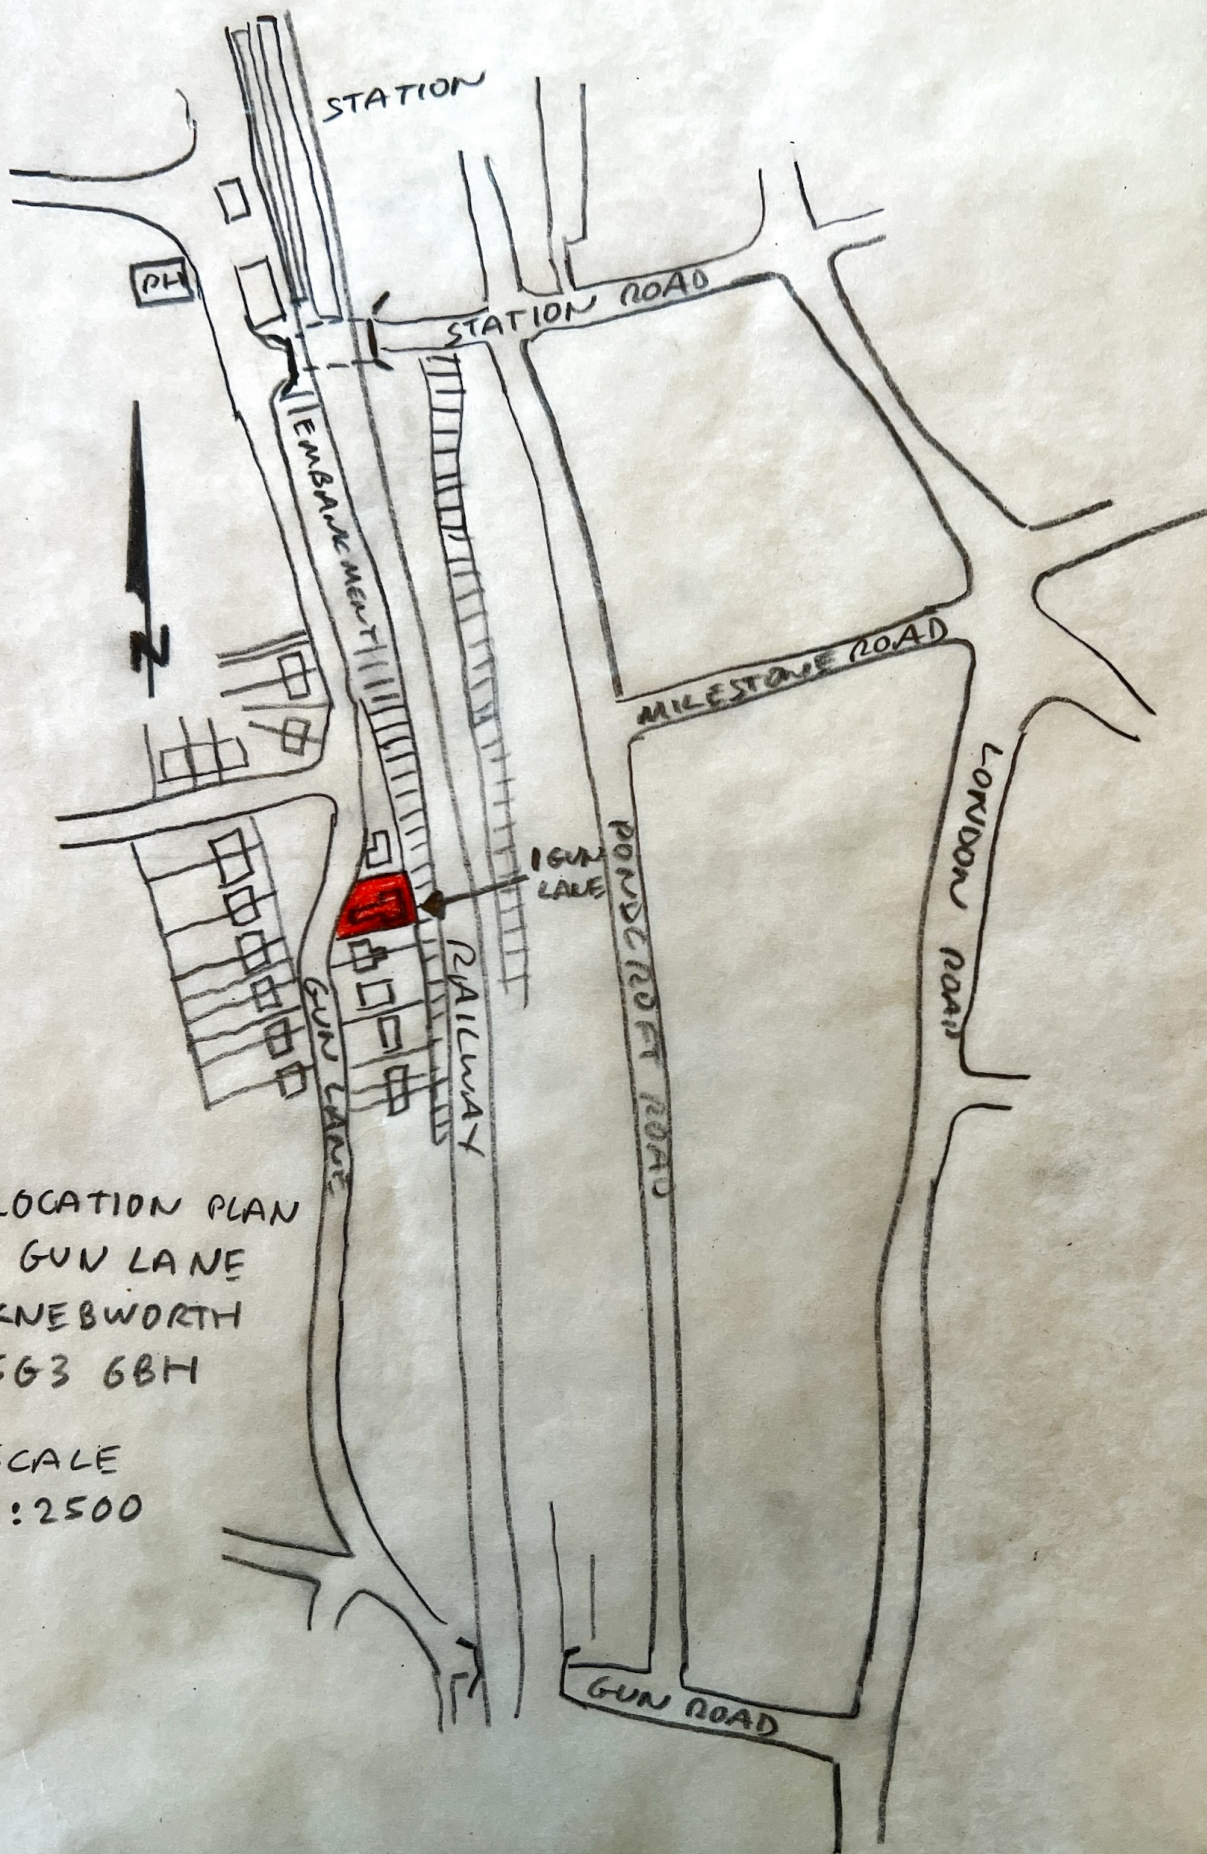

LOCATION PLAN
I GUN LANE
KNEBWORTH
SG3 6BH

SCALE
1:2500