Legend:

= New Cavity Walls.

= Existing Walls Retained.

= Demolished Walls.

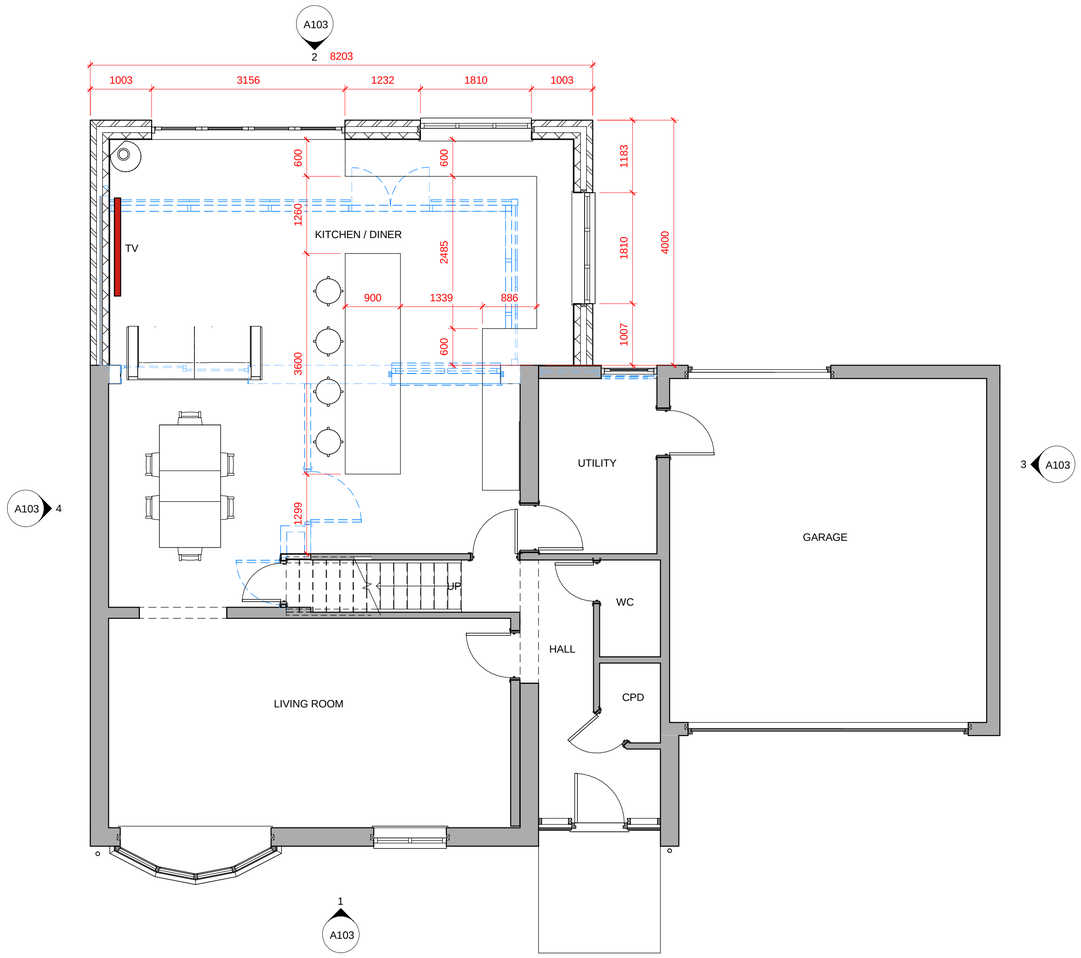

1 Proposed Ground Floor Plan

1 : 50

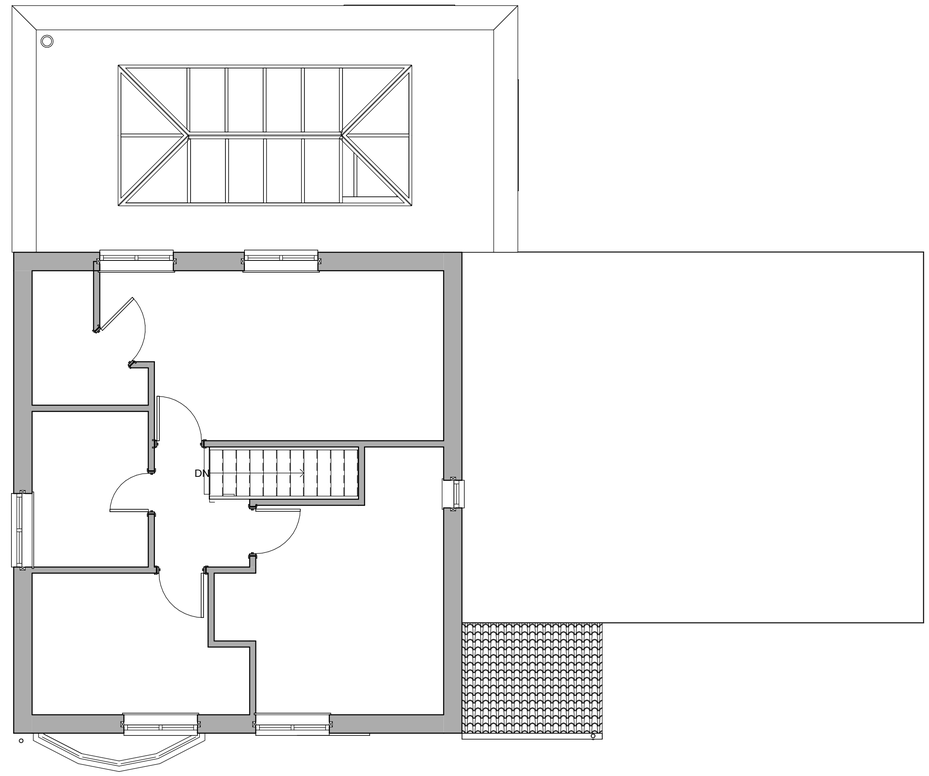

2 Proposed First Floor Plan

1 : 50

0 100mm

Rev	Date	Details	Drawn	Checked
1	16.01.18	Updated to client requirements		

Issued for:

Project/Client: 52 Penn Way	Project No: Project Number
	Dwg No: A102
	Rev: 1
Drawing: Proposed Plans	Scale: 1 : 50 @A1
	Drawn By: Author Date:
	Checked By: Checker Date:

D.Chandler Architectural Design Ltd

61 Gernon Road, Letchworth, Hertfordshire, SG6 3HS

danielchandler@ntlworld.com - Tel: 01462 640650 - M: 07901864742