



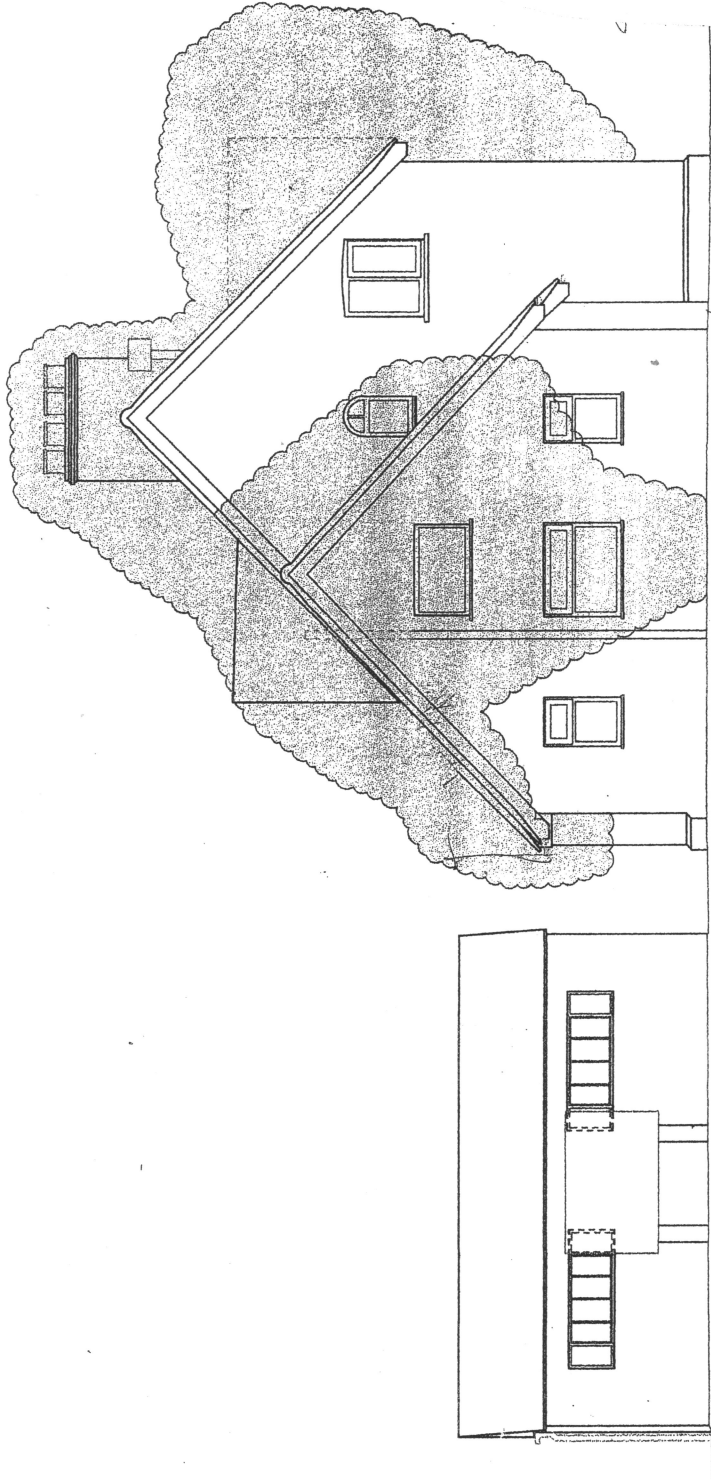

Datum Line = 130.000m

WEST ELEVATION

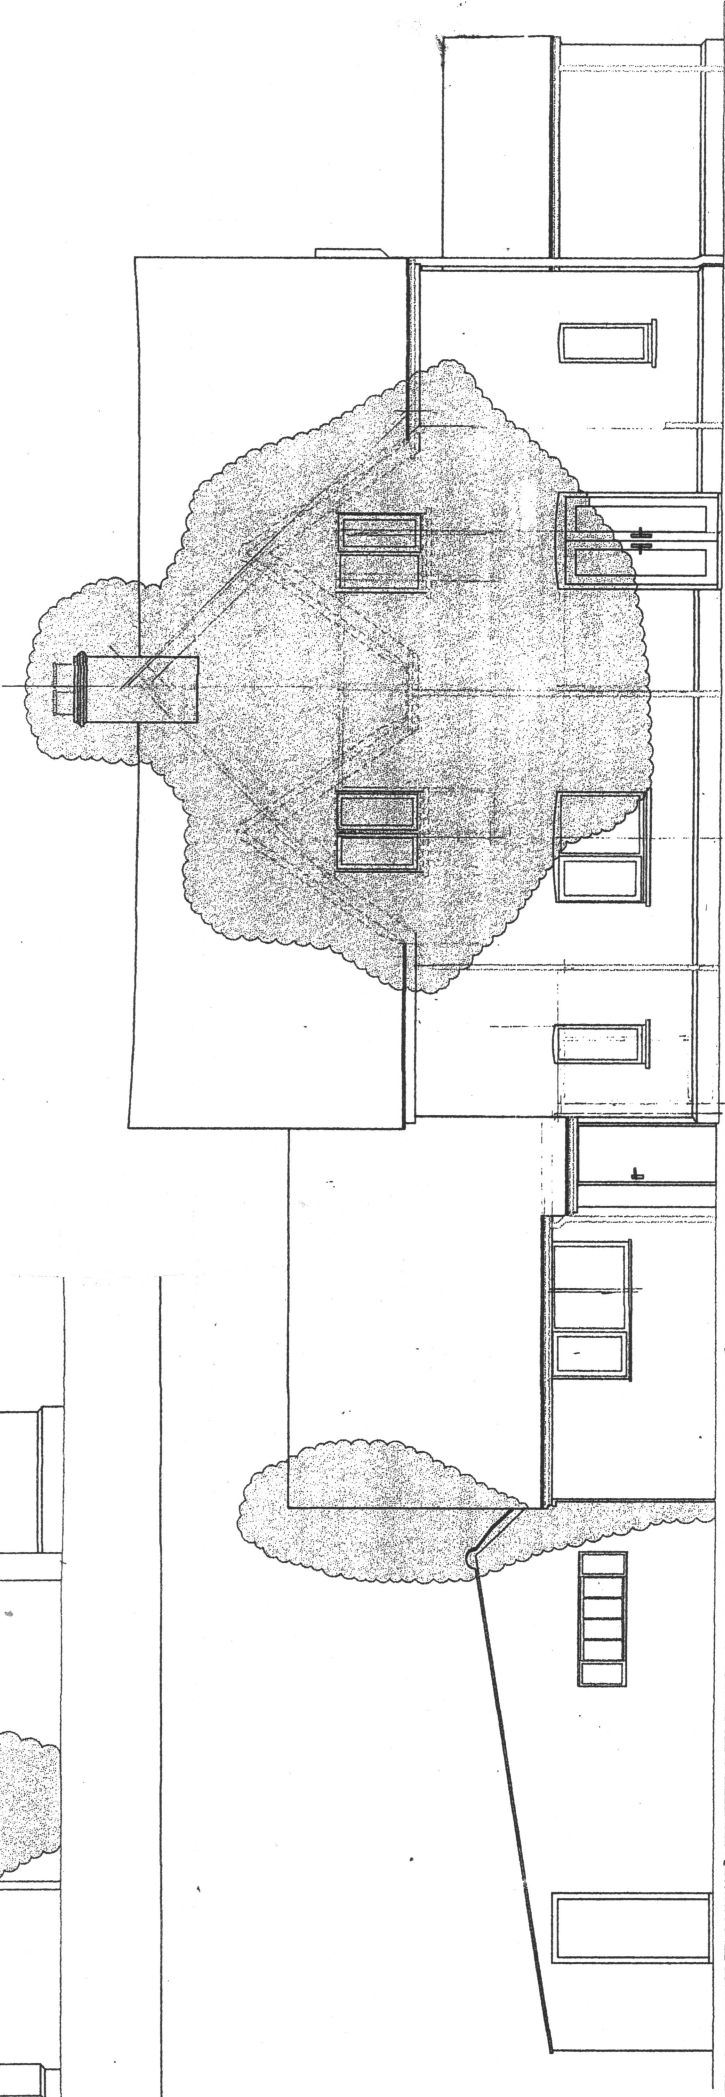

Datum Line = 130.000m

SOUTH ELEVATION

SUNSHINE

SURVEY

28 Craggan Road, Bury St Edmunds, IP23 3OU
Tel: 01284 802055
Email: info@sunshinesurvey.co.uk
Web: www.sunshinesurvey.co.uk

Project Title:

KINGSWOODBURY FARM, CLOTHALL
BALDOCK

Client:

DAVID EASTHOPE

Description:

WEST ELEVATION

Plan Coordinate Control:

N/A

Level Datum:

All levels relate to OS Newlyn datum using geoid model OSGM15.

Date

06.05.2025

Job No.

GY15754B

Drw No.

7001

Scale

1/100 @ A3

Surveyor

T.E

Drawn

T.E

Notes:

as existing
4 Kingswoodbury Farm,

Kingswoodbury Farm, Clothall 2409:06

Scale Bar @ 1/100

Metres

0 1 2 3 4 5 6 7 8 9 10