



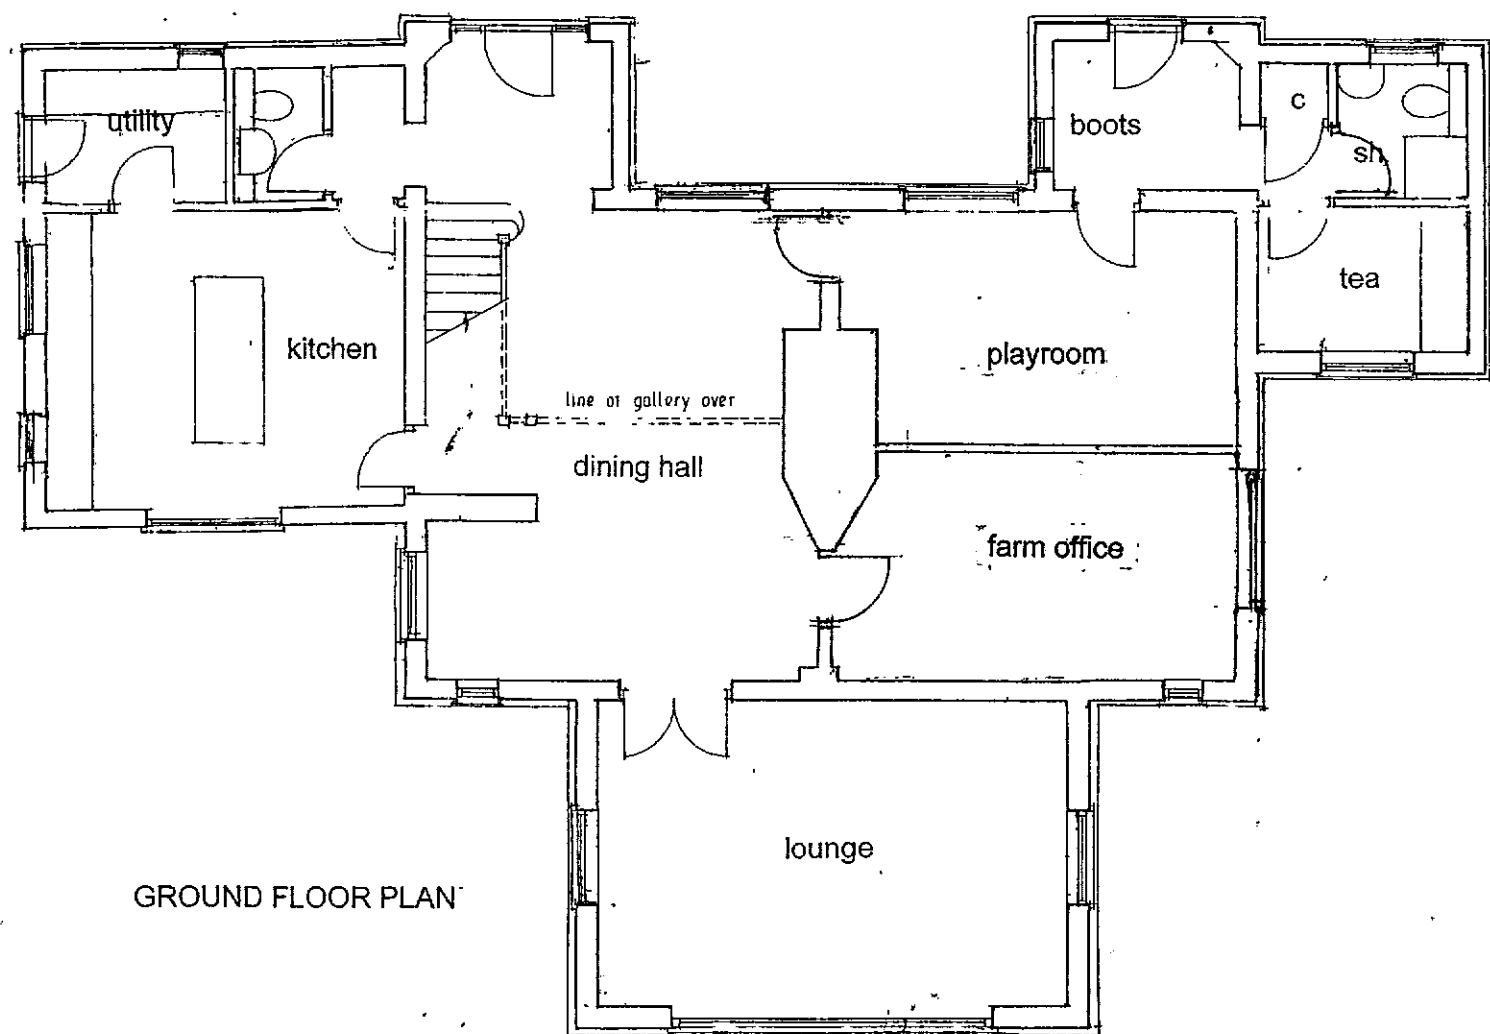

GROUND FLOOR PLAN

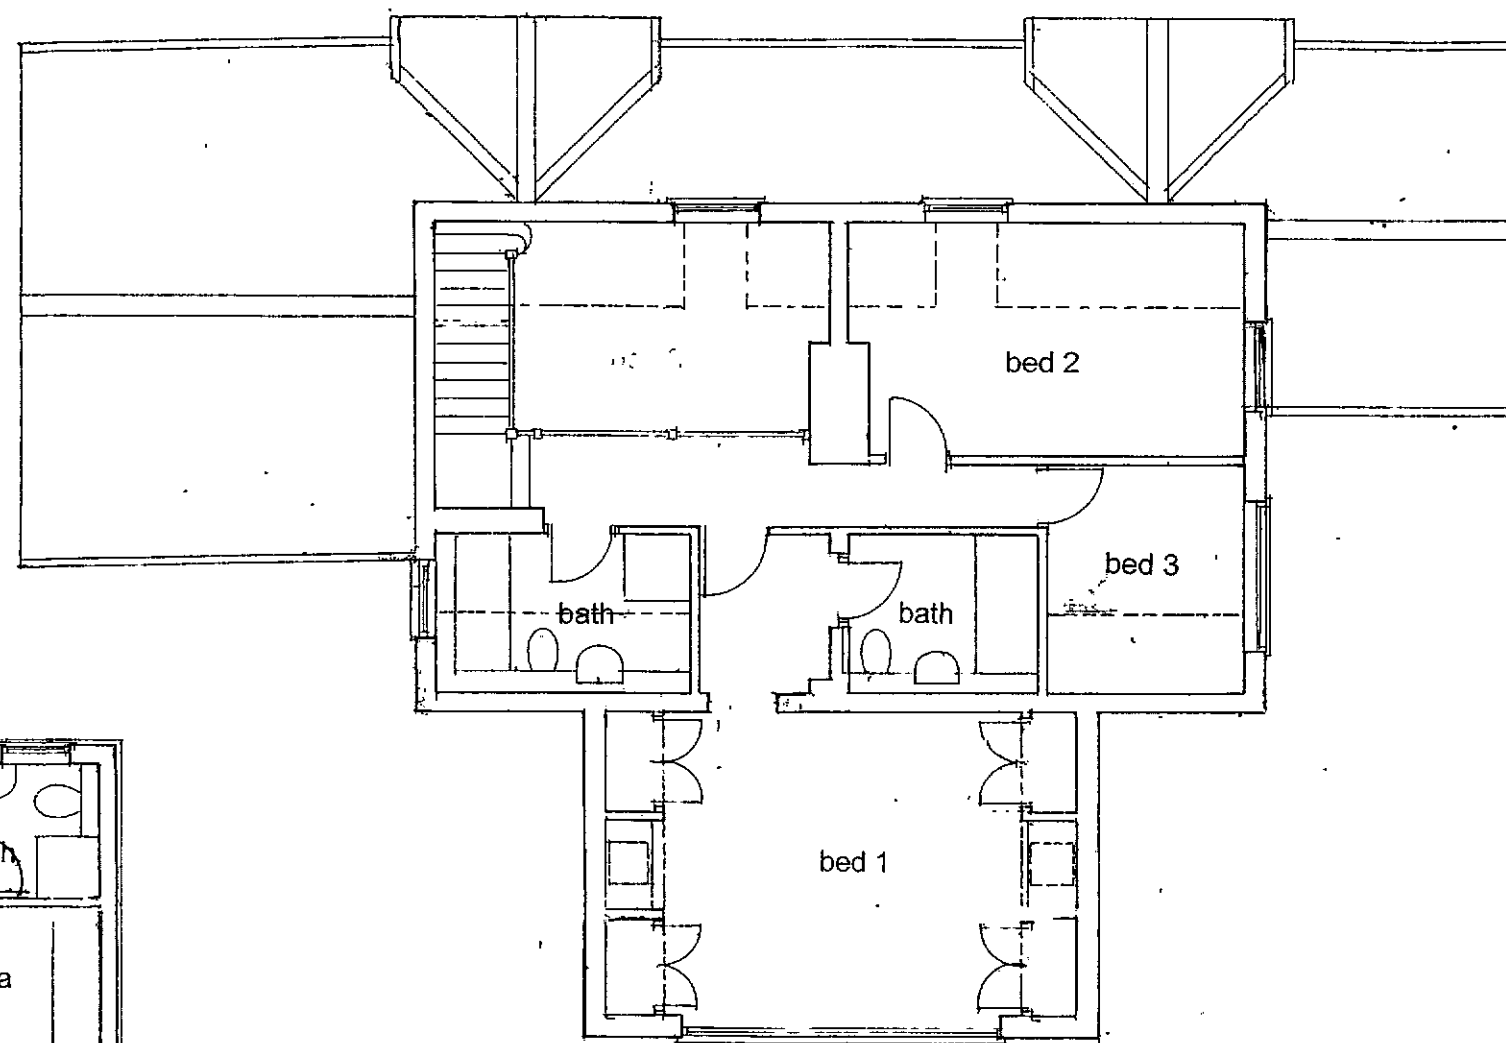

FIRST FLOOR PLAN

0 m 1 2 3 4 5 1:100

as proposed

4 Kingswoodbury Farm,
Kingswoodbury Farm, Clothall

Easthope
Associates

'Cochranes'
*6 Lower Street
Thriplow
Royston
Herts. SG8 7RJ
Tel: 01763 208434
e-mail: david@easthope.email

2409:08